16C-68D-60

BOUNDARY SURVEY
FOR
PETER & DAVINEE HALUSKA
BEING DOCUMENT NO. 2003R076644
PART OF ORIGINAL ELY, LOOMIS & KING LOTS
IN TRACT NO. 5
CITY OF MENTOR, LAKE COUNTY
STATE OF OHIO

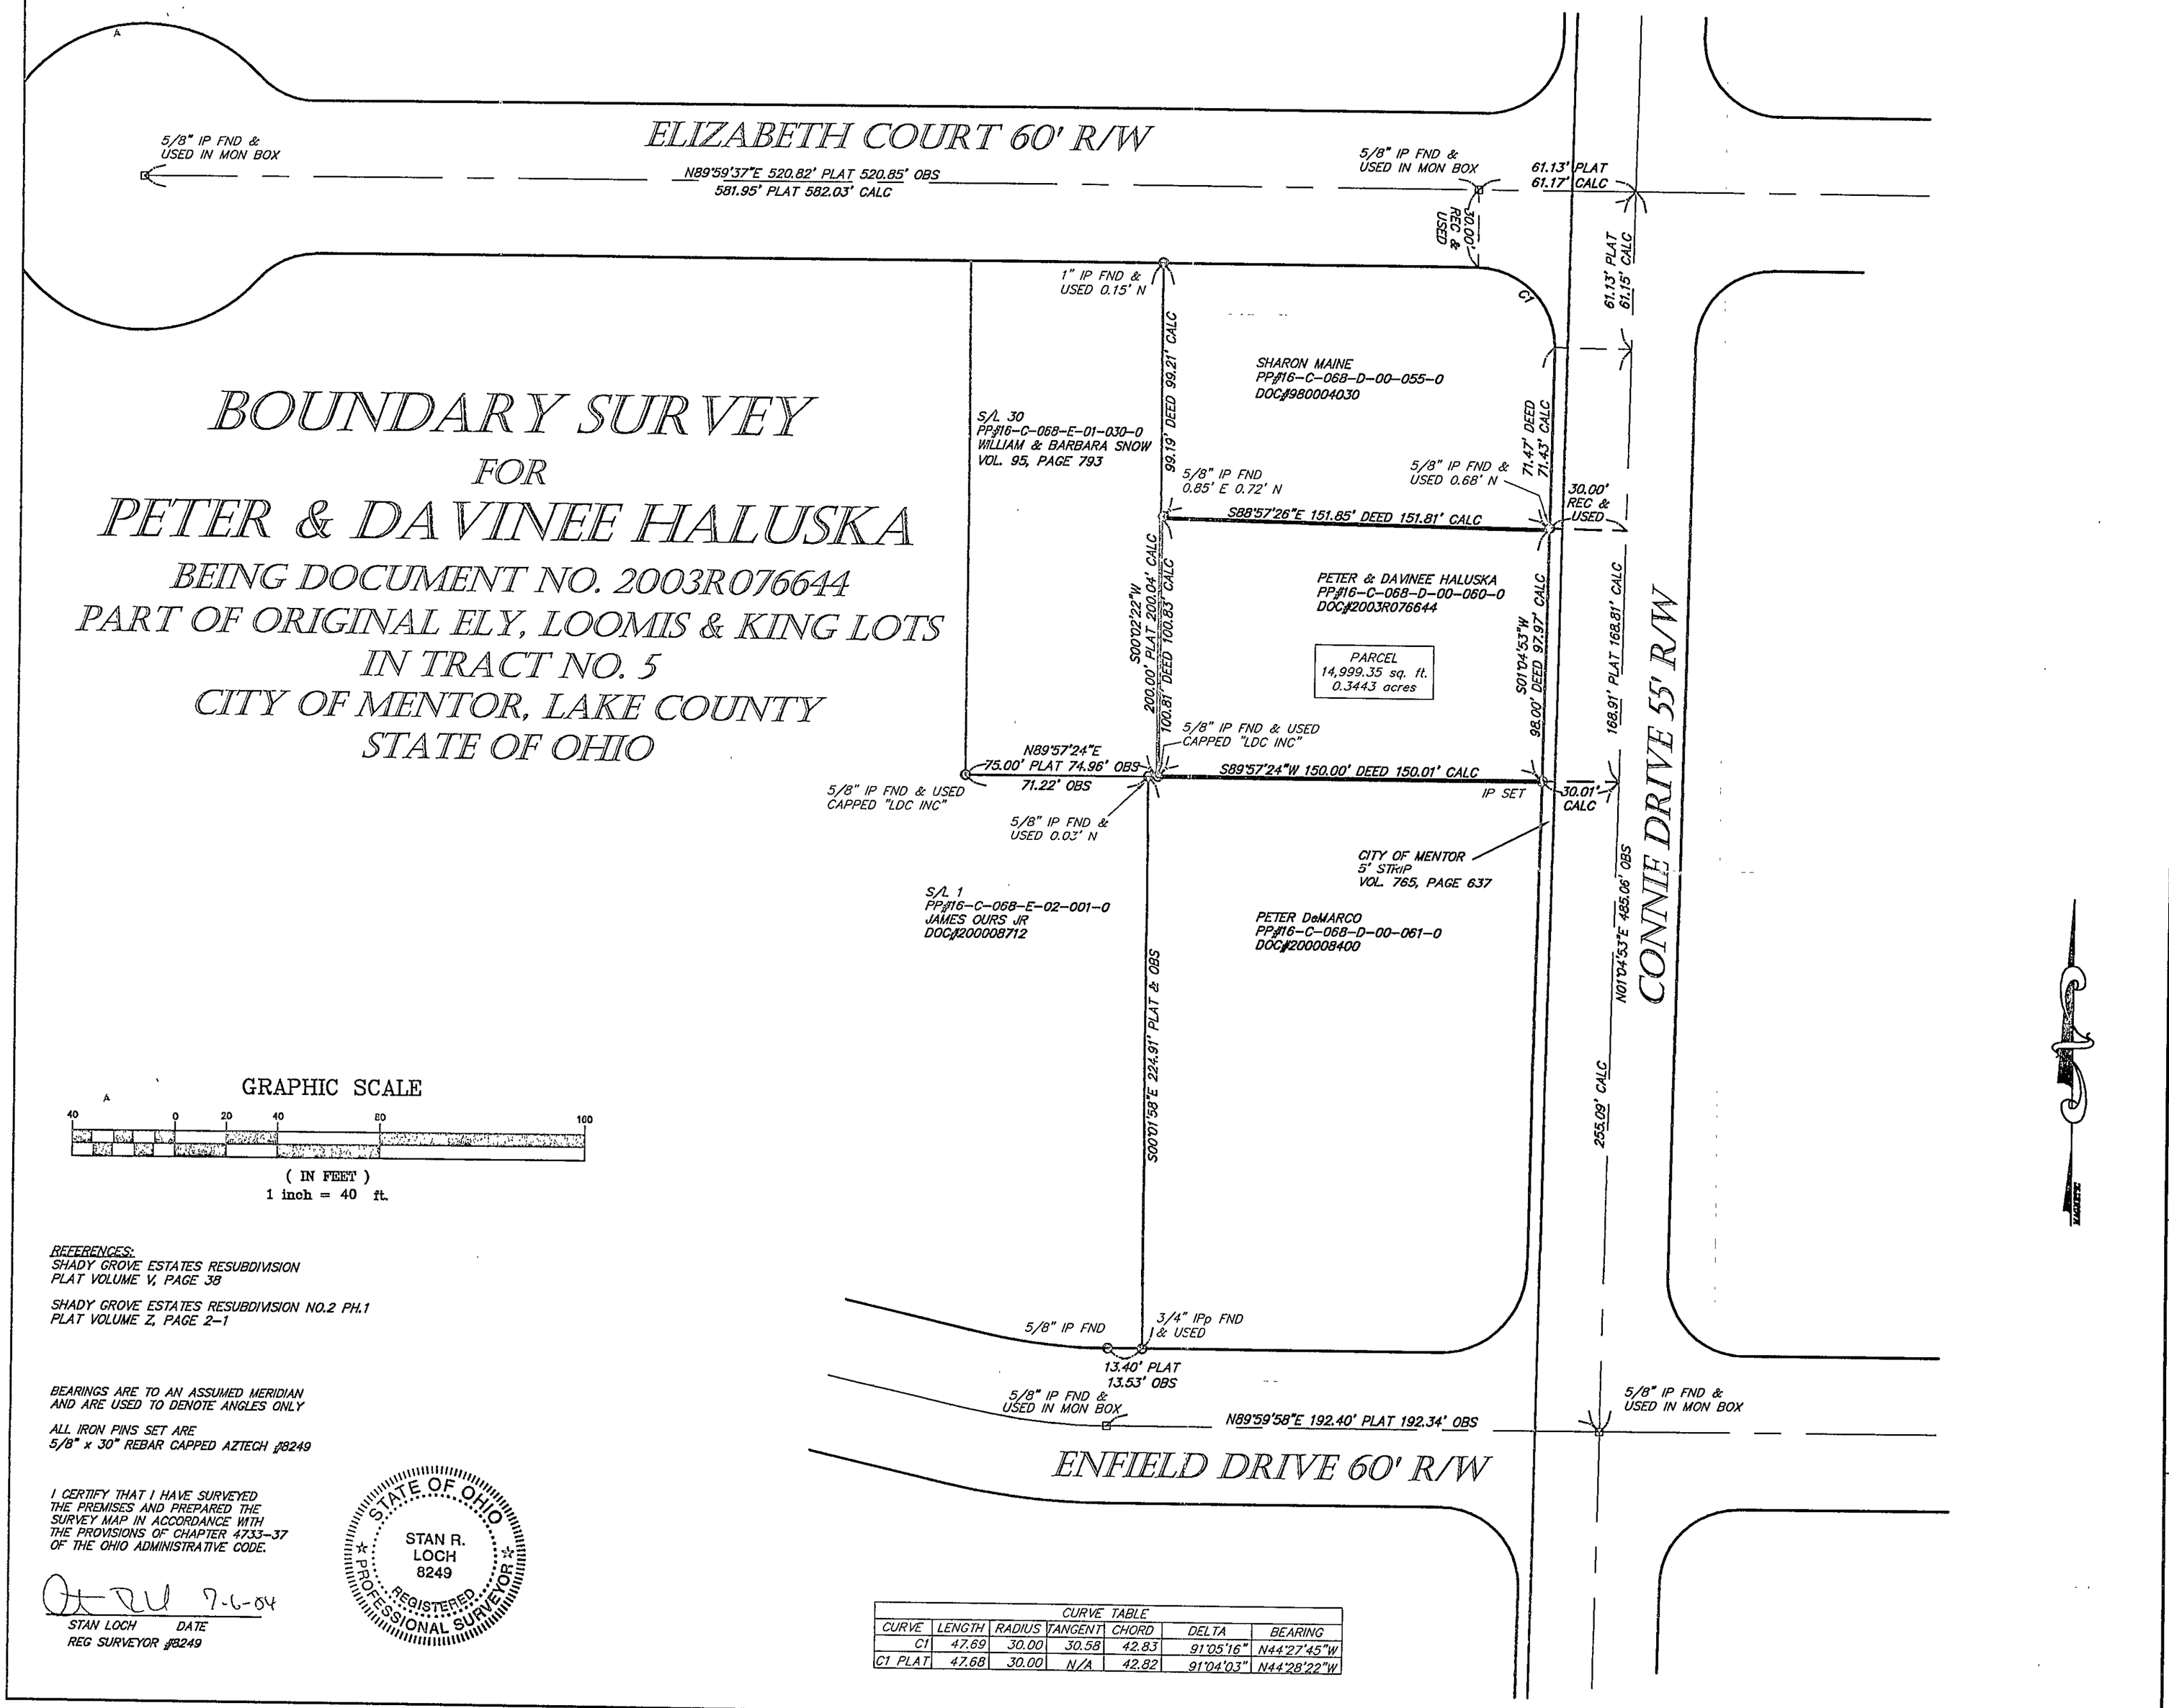

GRAPHIC SCALE

40 0 20 40 80 100

(IN FEET)
1 inch = 40 ft.

REFERENCES:
SHADY GROVE ESTATES RESUBDIVISION
PLAT VOLUME V, PAGE 38

SHADY GROVE ESTATES RESUBDIVISION NO.2 PH.1
PLAT VOLUME Z, PAGE 2-1

BEARINGS ARE TO AN ASSUMED MERIDIAN AND ARE USED TO DENOTE ANGLES ONLY

ALL IRON PINS SET ARE
5/8" x 30" REBAR CAPPED AZTECH #8249

I CERTIFY THAT I HAVE SURVEYED THE PREMISES AND PREPARED THE SURVEY MAP IN ACCORDANCE WITH THE PROVISIONS OF CHAPTER 4733-37 OF THE OHIO ADMINISTRATIVE CODE.

7-6-04
STAN LOCH DATE
REG SURVEYOR #8249

STATE OF OHIO
STAN R. LOCH
8249
REGISTERED PROFESSIONAL SURVEYOR

CURVE TABLE						
CURVE	LENGTH	RADIUS	TANGENT	CHORD	DELTA	BEARING
C1	47.69	30.00	30.58	42.83	91°05'16"	N44°27'45"W
C1 PLAT	47.68	30.00	N/A	42.82	91°04'03"	N44°28'22"W

NO.	DATE	DESCRIPTION	BY

38879 MENTOR AVENUE SUITE A
WILLOUGHBY, OHIO 44094
440-602-9071
FAX 602-9401
AZTECH
ENGINEERING AND SURVEYING
CIVIL ENGINEERING AND LAND SURVEYING

HORIZ. SCALE: 1" = 40'	VERT. SCALE:		
DRAWN BY: CL	DATE: 7/5/04		
CHECKED BY: SRL	DRAWING NO.: 141570		
JOB NO.: 141570	SHEET: 1 OF 1		