NOTE:
ALL IRON PINS SET ARE 5/8" DIAMETER 30" LONG STEEL REBAR TOPPED WITH A PLASTIC SURVEYORS CAP WITH THE NAME AND REGISTRATION OF D. GERSON, PS 8137.

STATE OF OHIO
DANIEL J. GERSON
8137
REGISTERED PROFESSIONAL SURVEYOR
6 Jun 06

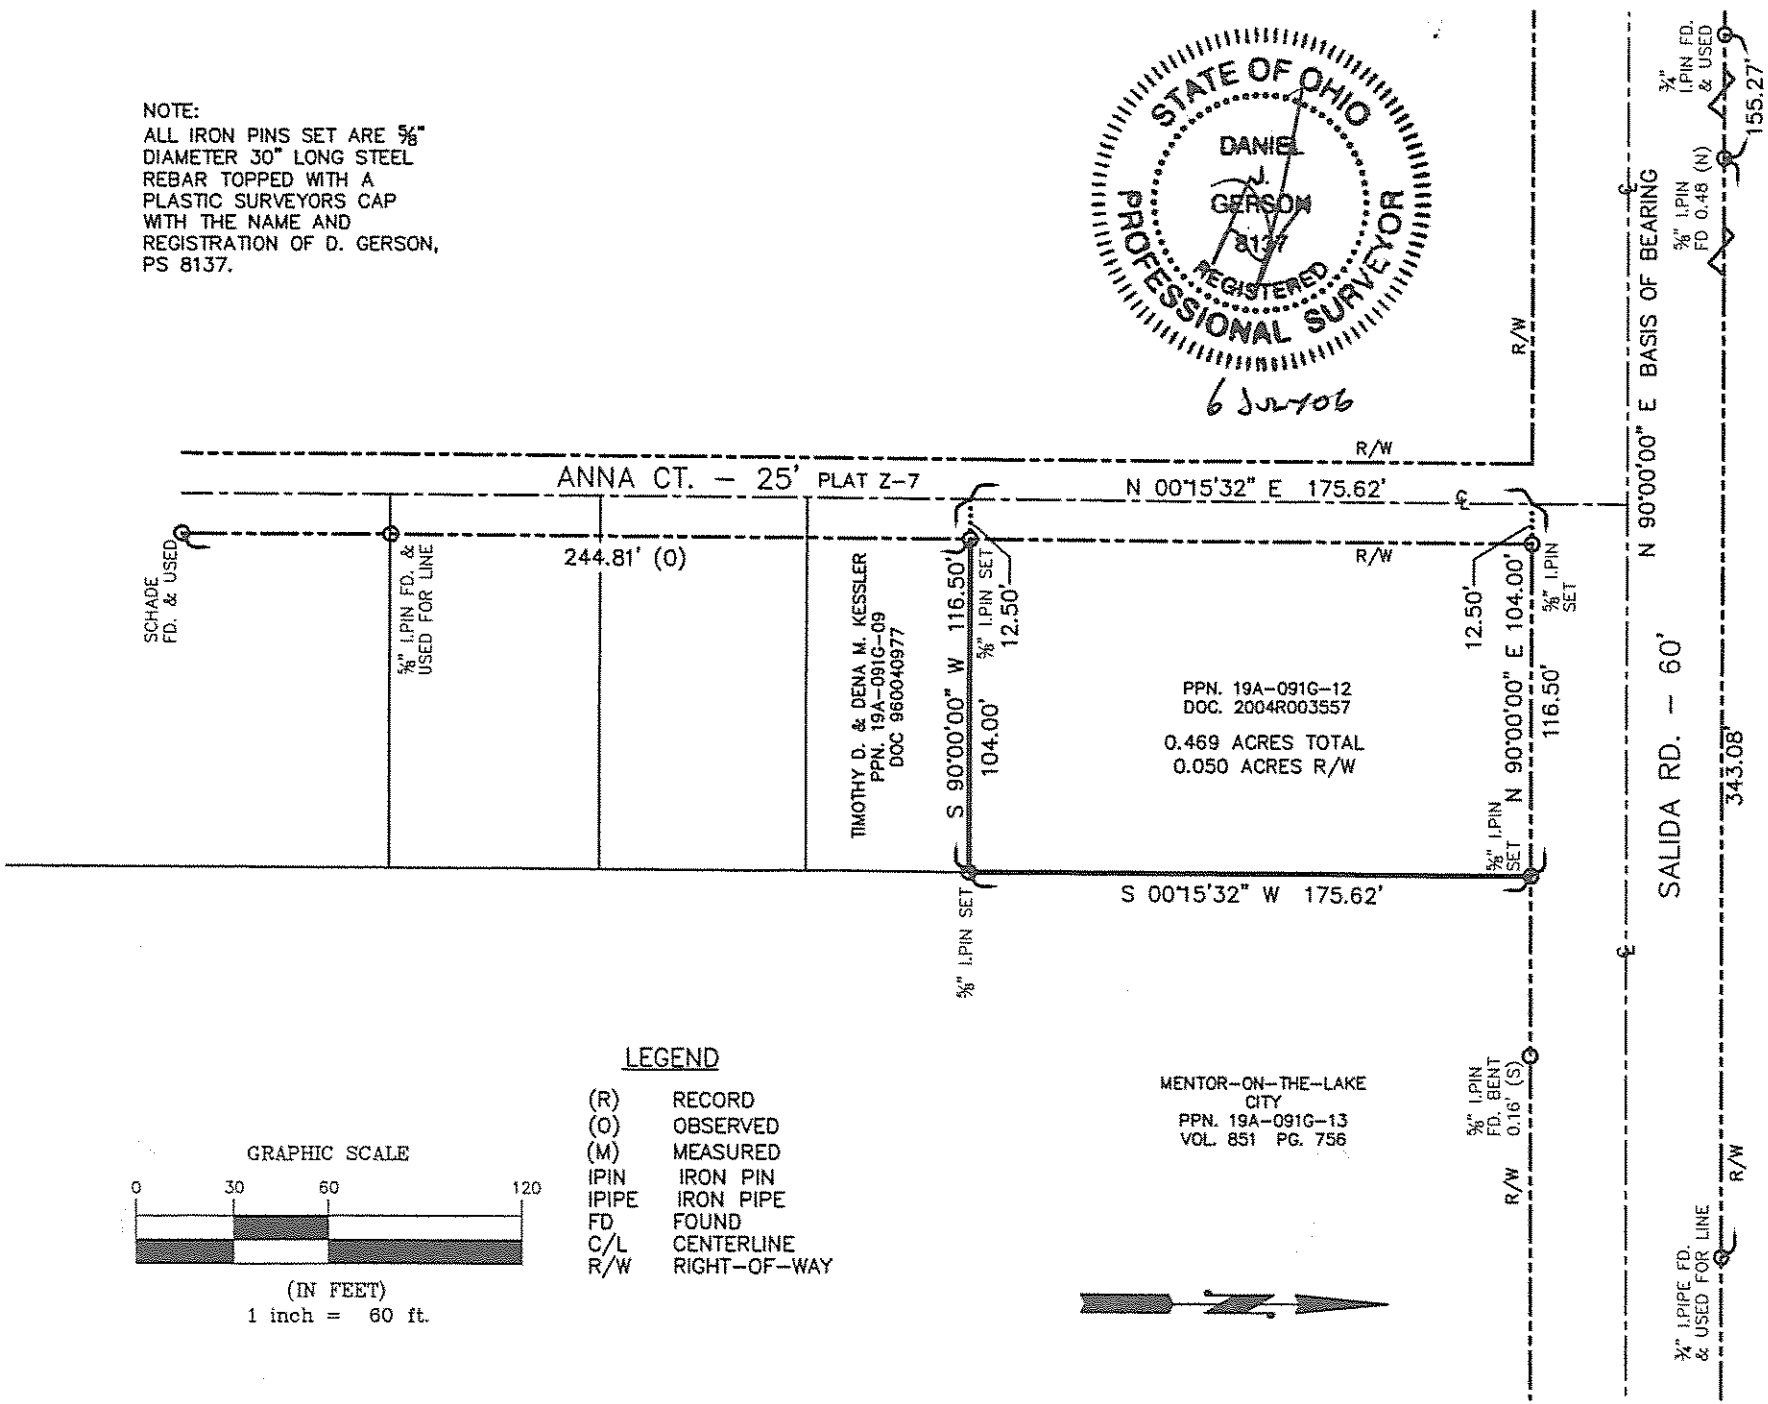

LEGEND

(R)	RECORD
(O)	OBSERVED
(M)	MEASURED
IPIN	IRON PIN
IPIPE	IRON PIPE
FD	FOUND
C/L	CENTERLINE
R/W	RIGHT-OF-WAY

GRAPHIC SCALE
0 30 60 120
(IN FEET)
1 inch = 60 ft.

WILLIAM R. GRAY ASSOCIATES, INC.
9472 HAMILTON DRIVE, MENTOR, OHIO 44060
(440) 350-0861

TITLE: BOUNDARY SURVEY
PPN. 19-A-091-G-00-012-0 LOT 6, TRACT 16
CITY of MENTOR-on-the-LAKE LAKE CO. OHIO
DATE 08-14-06 | DRAWN BY RES | CHECKED BY DJG | SCALE 1" = 60'

SOURCE ONE TITLE