BOUNDARY SURVEY OF PP#27-A-023-J-00-026-0

BEING PART OF LOT 1, TRACT 13 IN THE CITY OF WILLOUGHBY
LAKE COUNTY AND STATE OF OHIO

ALL IRON PINS SET ARE 5/8" (30" OF LENGTH) AND ARE IDENTIFIED BY A PLASTIC CAP BEARING THE IMPRINT "7597".

DISTANCES ARE GIVEN IN FEET AND DECIMAL PARTS THEREOF UNLESS OTHERWISE NOTED. SURVEYED JULY, 2016
THIS PLAT WAS PREPARED UNDER MY SUPERVISION AND IS CORRECT TO THE BEST OF MY KNOWLEDGE AND BELIEF AND IN ACCORDANCE WITH THE PROVISIONS OF CHAPTER 4733-37 OF THE OHIO ADMINISTRATIVE CODE.

DAVID A. RAPP P.S. No. 7597

SOURCES:
DEEDS AND PLATS AS NOTED

STATE OF OHIO
DAVID RAPP
E-62081
S-7597
REGISTERED
PROFESSIONAL ENGINEER/SURVEYOR
1/17/2018

DAVID RAPP SERVICES
dave@usaeq.com
(440) 983-1607

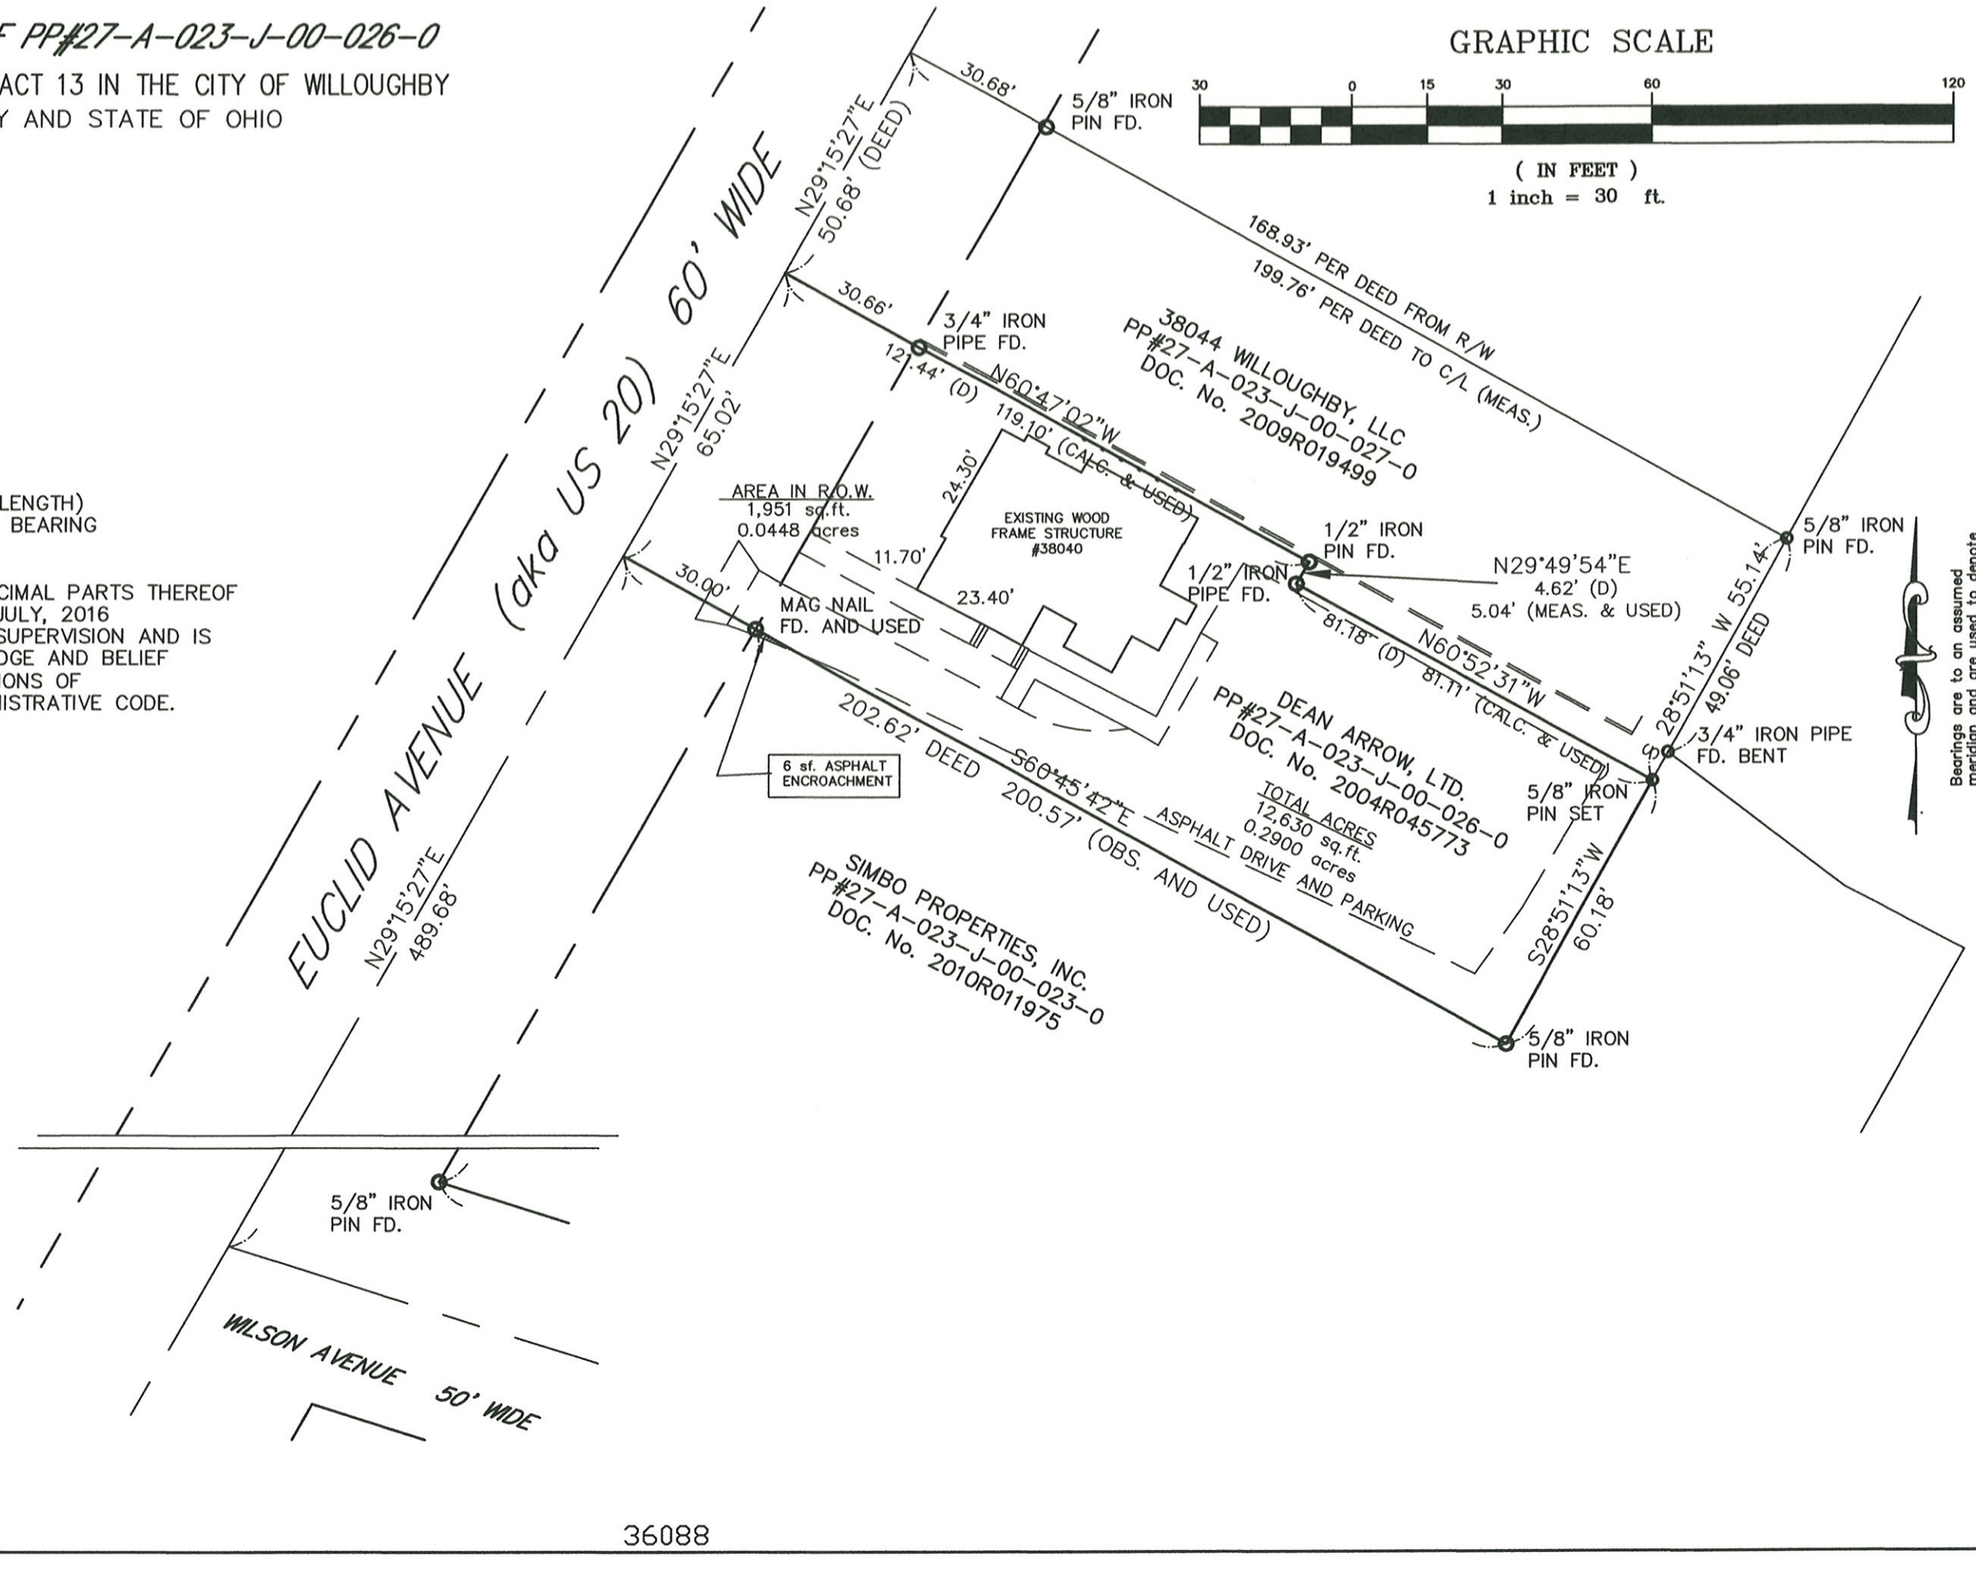

36088