DEDICATION PLAT OF PART OF WOOD ROAD

BEING A PART OF ORIGINAL LOT NO.15, OF THE GORE TRACT
SITUATED IN THE CITY OF WILLOUGHBY, LAKE COUNTY, OHIO

WILLOUGHBY CITY APPROVALS

BETTY A. NARDELLI, SECRETARY — DATE
WILLOUGHBY CITY PLANNING COMMISSION

JAMES SAYLES, P.E. — DATE
WILLOUGHBY CITY ENGINEER

JOHN W. WILES, LAW DIRECTOR — DATE
WILLOUGHBY CITY

LORETTA RADEBAUGH, CLERK OF COUNCIL — DATE
WILLOUGHBY CITY, BY ORDINANCE NO. _____

ACCEPTANCE AND DEDICATION

I, LORETTA RADEBAUGH, CLERK OF COUNCIL FOR THE CITY OF WILLOUGHBY, LAKE COUNTY, OHIO, DO HEREBY CERTIFY THAT THIS PLAT IS A TRUE AND CORRECT REPRESENTATION OF THE SUBSTANCE OF THAT ORDINANCE OF SAID COUNCIL AND CITY AS HEREON CONTAINED AND THAT THE ACCEPTANCE OF THIS PLAT AND DEDICATION TO PUBLIC USE IS CONTAINED IN ORDINANCE NO. OF SAID COUNCIL PASSED IN PUBLIC MEETING HELD ON THE DAY OF , 2007 AND RECORDED IN THE MINUTES THEREOF.

LORETTA RADEBAUGH
CLERK OF COUNCIL, CITY OF WILLOUGHBY

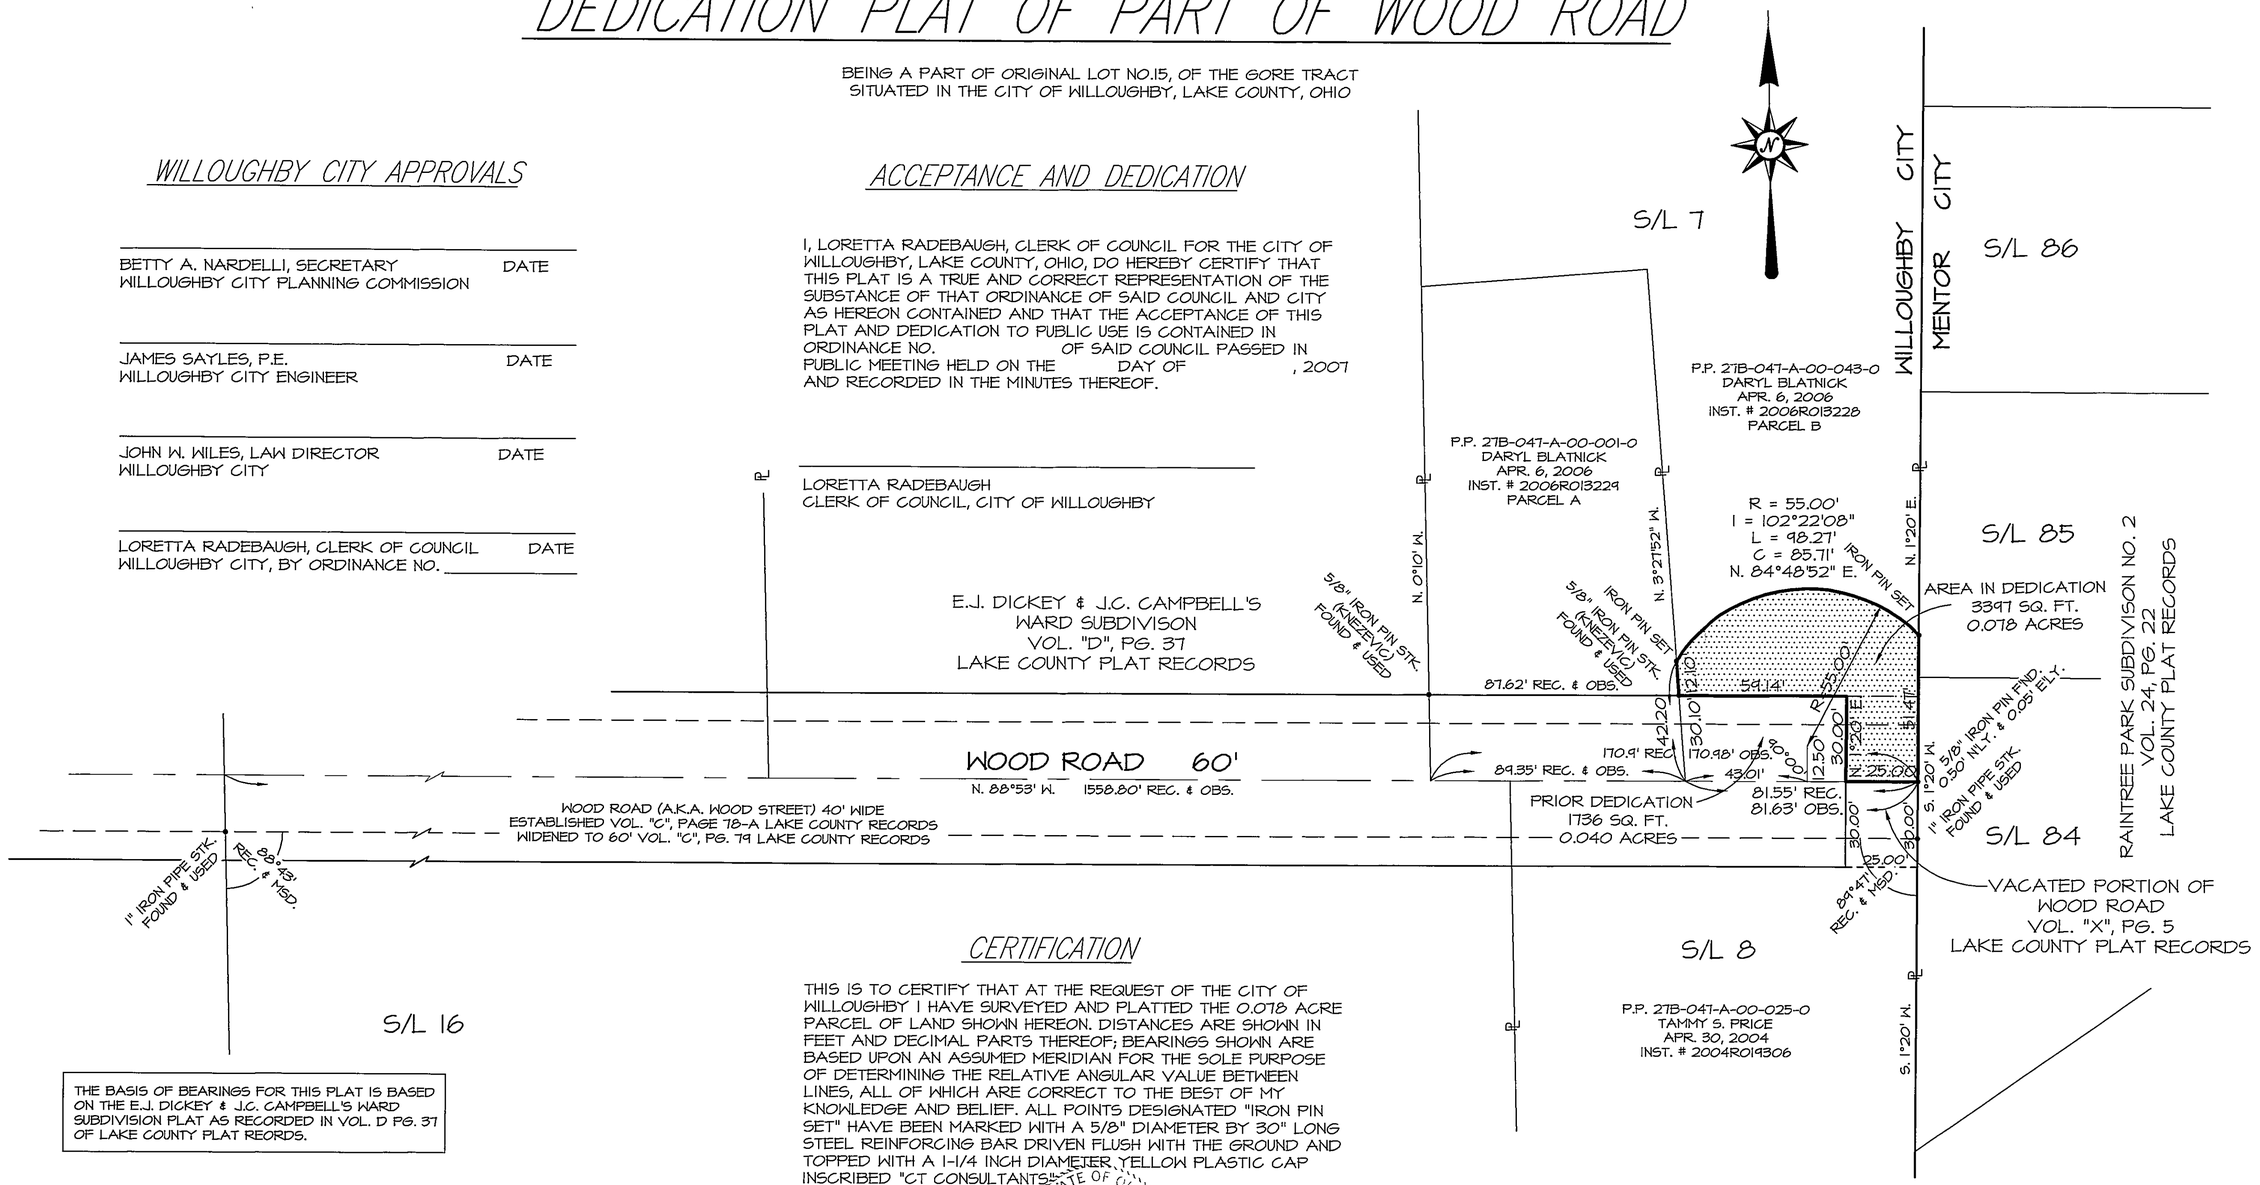

THE BASIS OF BEARINGS FOR THIS PLAT IS BASED ON THE E.J. DICKEY & J.C. CAMPBELL'S WARD SUBDIVISION PLAT AS RECORDED IN VOL. D PG. 37 OF LAKE COUNTY PLAT REORDS.

CERTIFICATION

THIS IS TO CERTIFY THAT AT THE REQUEST OF THE CITY OF WILLOUGHBY I HAVE SURVEYED AND PLATTED THE 0.078 ACRE PARCEL OF LAND SHOWN HEREON. DISTANCES ARE SHOWN IN FEET AND DECIMAL PARTS THEREOF; BEARINGS SHOWN ARE BASED UPON AN ASSUMED MERIDIAN FOR THE SOLE PURPOSE OF DETERMINING THE RELATIVE ANGULAR VALUE BETWEEN LINES, ALL OF WHICH ARE CORRECT TO THE BEST OF MY KNOWLEDGE AND BELIEF. ALL POINTS DESIGNATED "IRON PIN SET" HAVE BEEN MARKED WITH A 5/8" DIAMETER BY 30" LONG STEEL REINFORCING BAR DRIVEN FLUSH WITH THE GROUND AND TOPPED WITH A 1-1/4 INCH DIAMETER YELLOW PLASTIC CAP INSCRIBED "CT CONSULTANTS".

STATE OF OHIO — TIMOTHY P. HADDEN 6786 — REGISTERED SURVEYOR

Timothy P. Hadden — 5/30/2007
TIMOTHY P. HADDEN — REG. NO. 6786

CT Consultants
engineers | architects | planners
35000 Kaiser Court Willoughby, Ohio 44094
440.951.9000 www.ctconsultants.com

hadden, tim printed File:H:\20060697\SURVEY\PLOT FILES\06097_Dedication Revised.plt on 5/30/2007 at 1:49:14 PM
H:\2006\06097\SURVEY\06097_Dedication.DWG 11/22/2006 3:16:28 PM EST