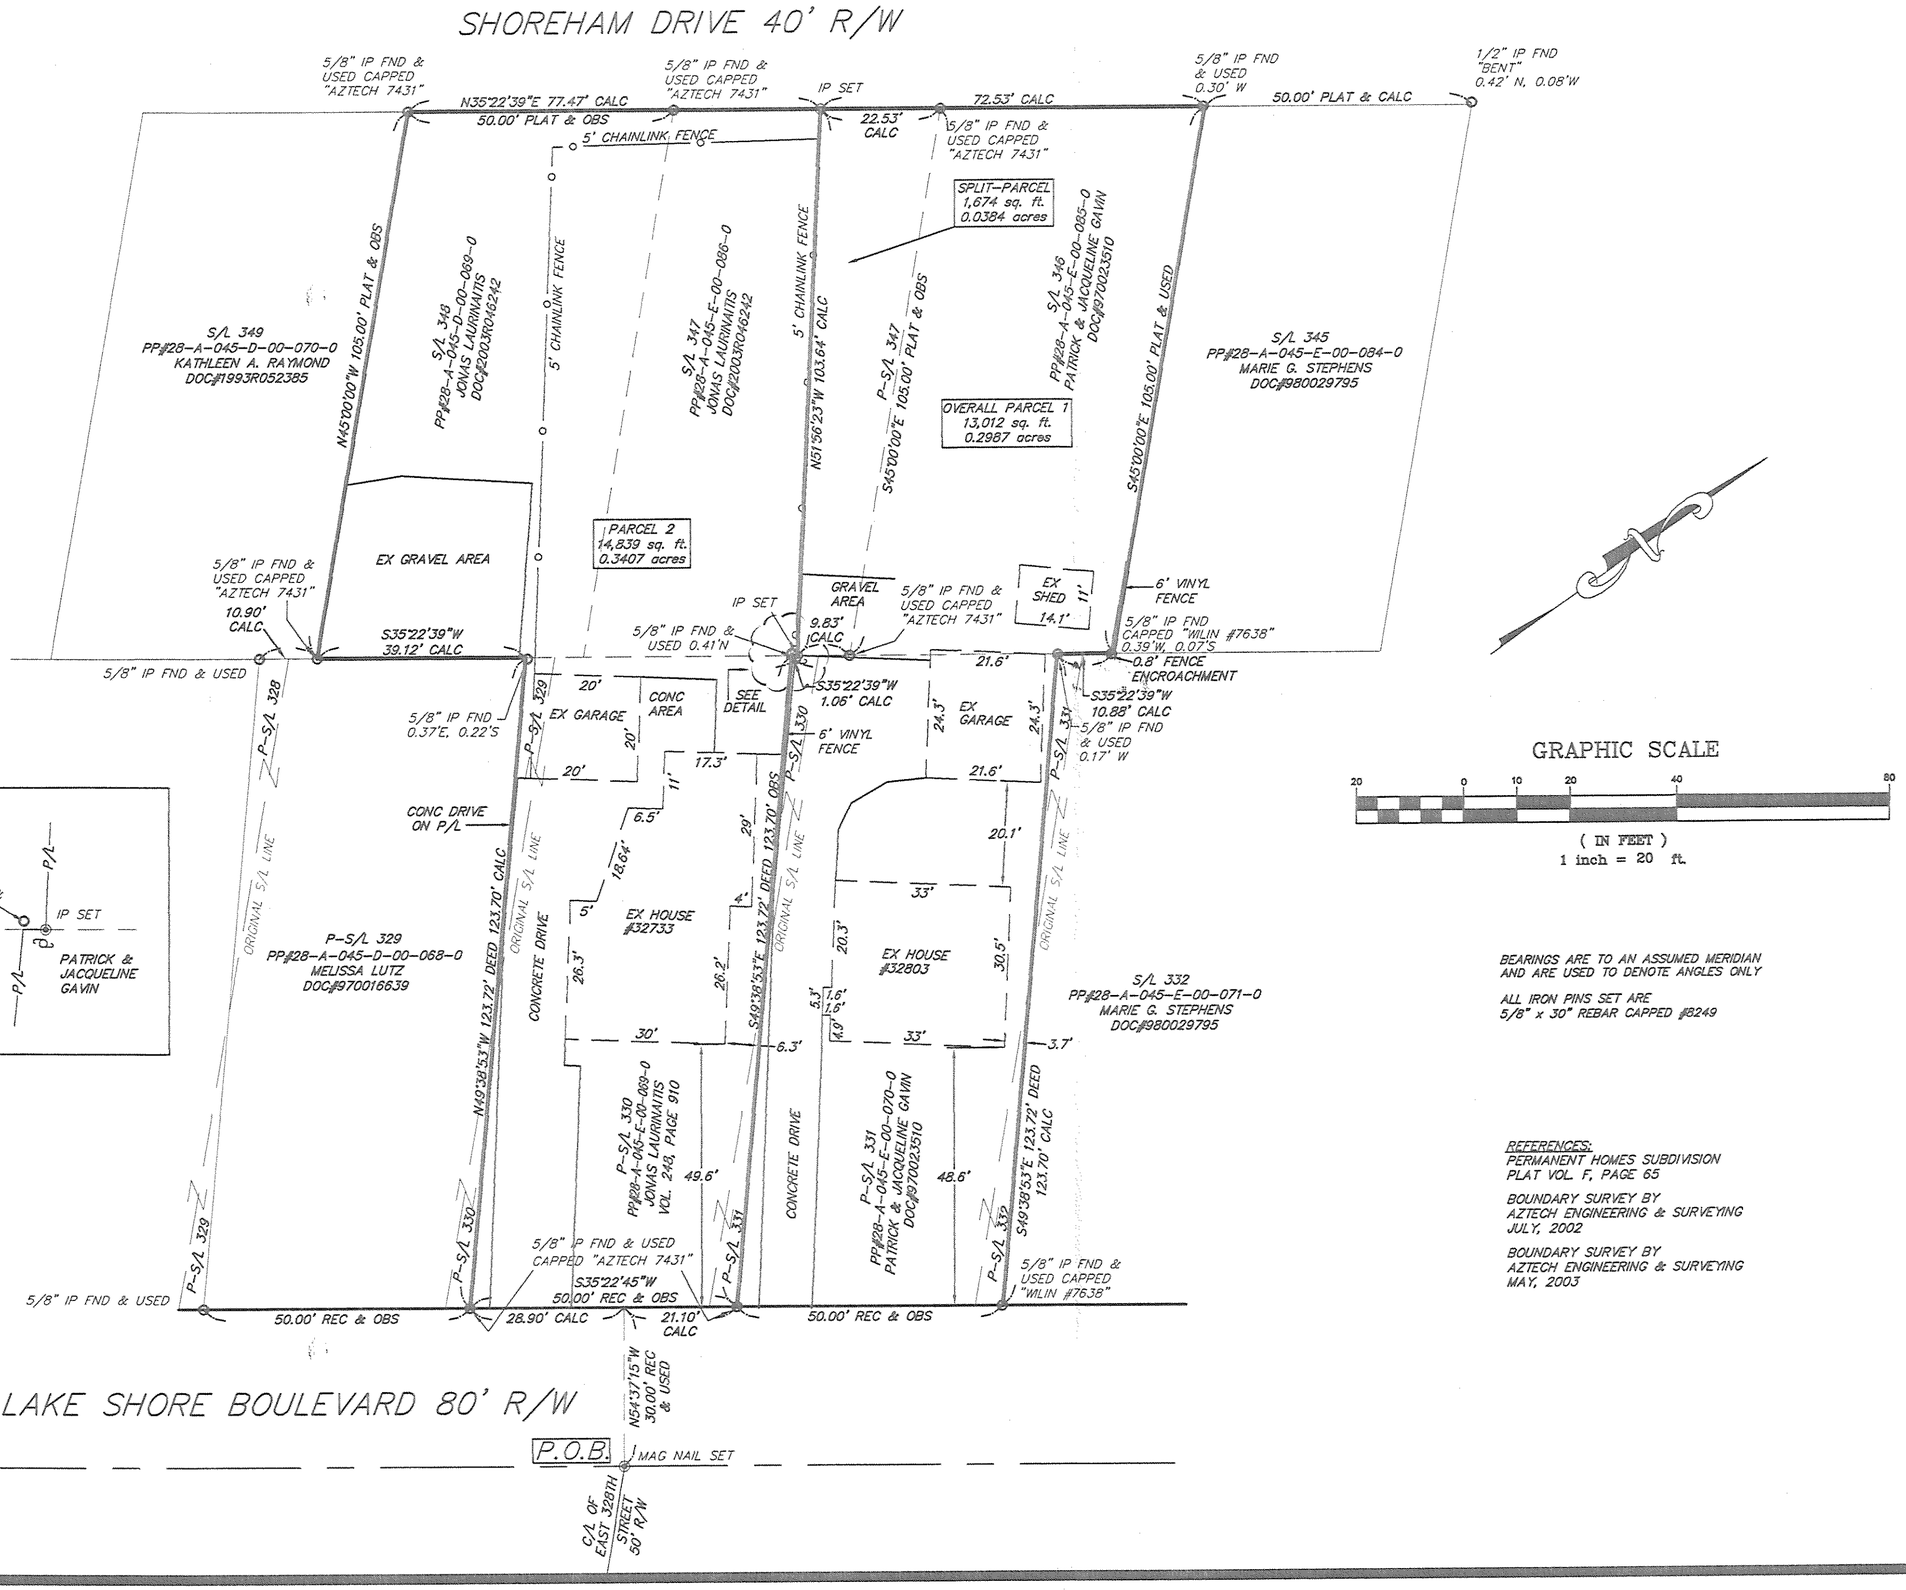

GRAPHIC SCALE

20 0 10 20 40 80

(IN FEET)
1 inch = 20 ft.

BEARINGS ARE TO AN ASSUMED MERIDIAN AND ARE USED TO DENOTE ANGLES ONLY

ALL IRON PINS SET ARE 5/8" x 30" REBAR CAPPED #8249

REFERENCES:
PERMANENT HOMES SUBDIVISION PLAT VOL. F, PAGE 65

BOUNDARY SURVEY BY AZTECH ENGINEERING & SURVEYING JULY, 2002

BOUNDARY SURVEY BY AZTECH ENGINEERING & SURVEYING MAY, 2003

STATE OF OHIO
STAN R. LOCH 8249
REGISTERED PROFESSIONAL SURVEYOR

I CERTIFY THAT I HAVE SURVEYED THE PREMISES AND PREPARED THE SURVEY MAP IN ACCORDANCE WITH THE PROVISIONS OF CHAPTER 4733-37 OF THE OHIO ADMINISTRATIVE CODE.

12-20-06
STAN LOCH DATE
REG SURVEYOR #8249

38879 MENTOR AVENUE SUITE A
WILLOUGHBY OHIO 44094
440-602-9071
AZTECH
FAX 602-9401
ENGINEERING and SURVEYING
Civil Engineering · Land Surveying

SHEET CONTENT

LOT SPLIT & CONSOLIDATION SURVEY FOR JONAS LAURINAITIS DEED VOLUME 248, PAGE 910 & DOCUMENT #2003R046242 & PATRICK & JACQUELINE GAVIN DOCUMENT #970023510 CITY OF WILLOWICK COUNTY OF LAKE STATE OF OHIO DECEMBER 15TH, 2006

REVISIONS

NO.	DATE	DESCRIPTION	BY
1	12-20-06	REV PER COUNTY	WFB

HORIZ. SCALE	VERT. SCALE
1" = 20'	
DRAWN BY: CL	DATE: 12/15/06
CHECKED BY: SRL	DRAWING NO: 161940
JOB NO: 161940	SHEET: 1 OF 1