GABRIEL LOT SPLIT

BEING ALL OF LOT NO. 1, BLOCK NO. 1 AND ALL OF LOT NO. 1, BLOCK NO. 2, AND PARTS OF LOTS NO. 2 AND 3, BLOCK NO. 1 IN THE MAPLEDALE ALLOTMENT CITY OF WICKLIFFE, LAKE COUNTY, OHIO

BY PETER J. KNEZEVIC SEPTEMBER, 2001

REGISTERED SURVEYOR #4499

STATE OF OHIO
PETER JOSEPH KNEZEVIC
4499
REGISTERED SURVEYOR

Peter J. Knezevic

PARCEL	"A"	0.1378 ACRE
PARCEL	"B"	0.1655 ACRE
PARCEL	"C"	0.1474 ACRE
TOTAL		0.4507 ACRE

P.P. Nos. 29A-003-I-00-103, 104, 107.

N
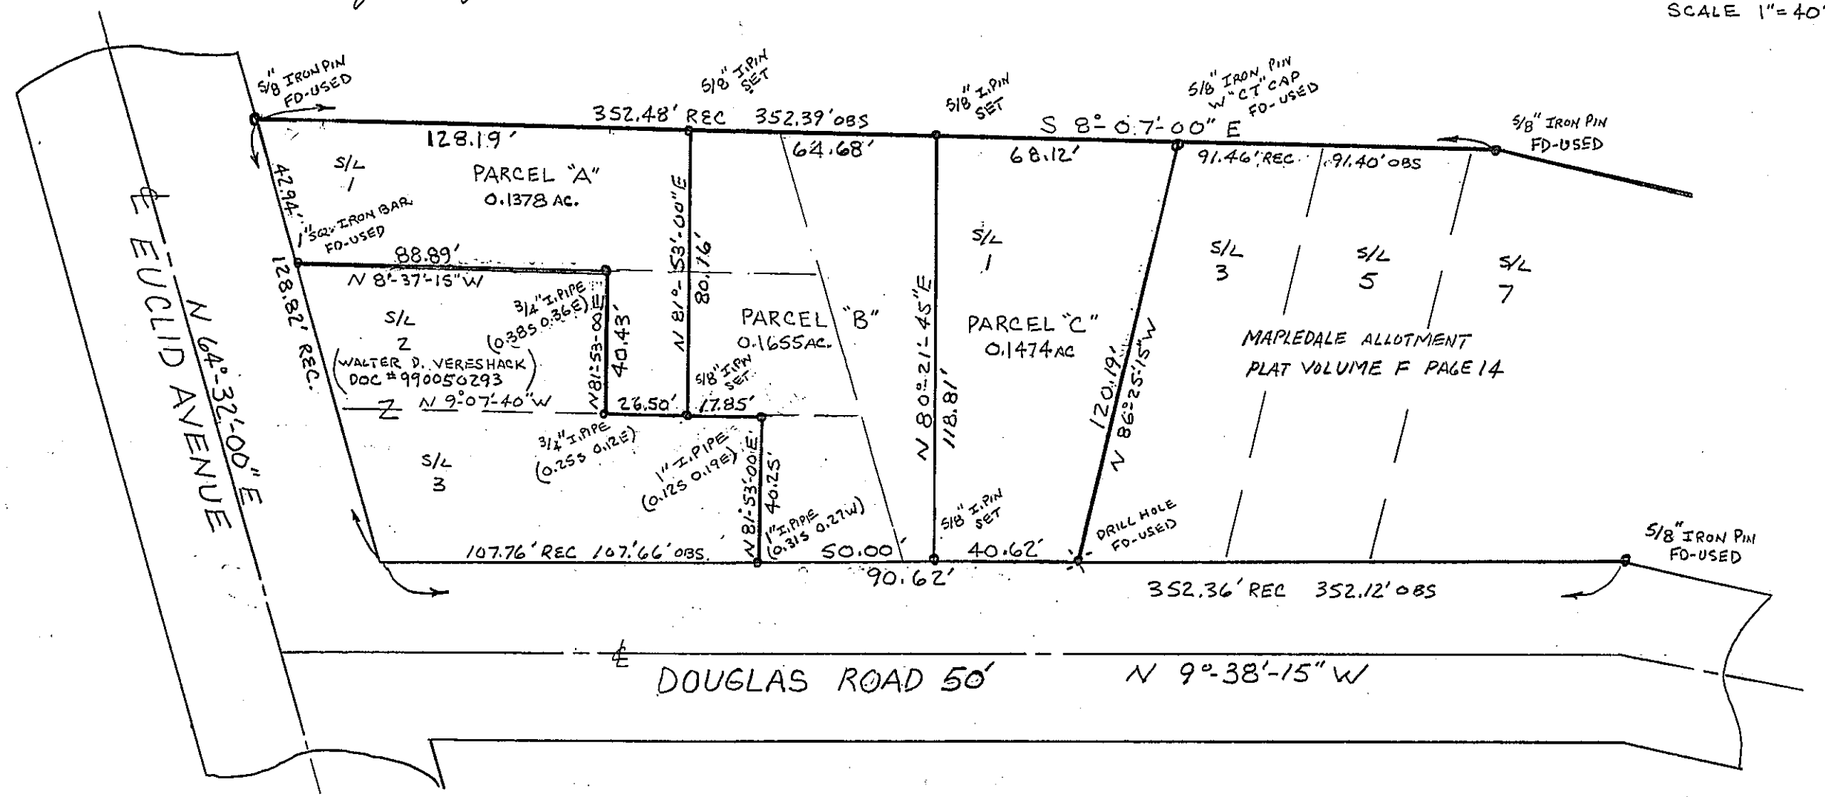
SCALE 1" = 40'