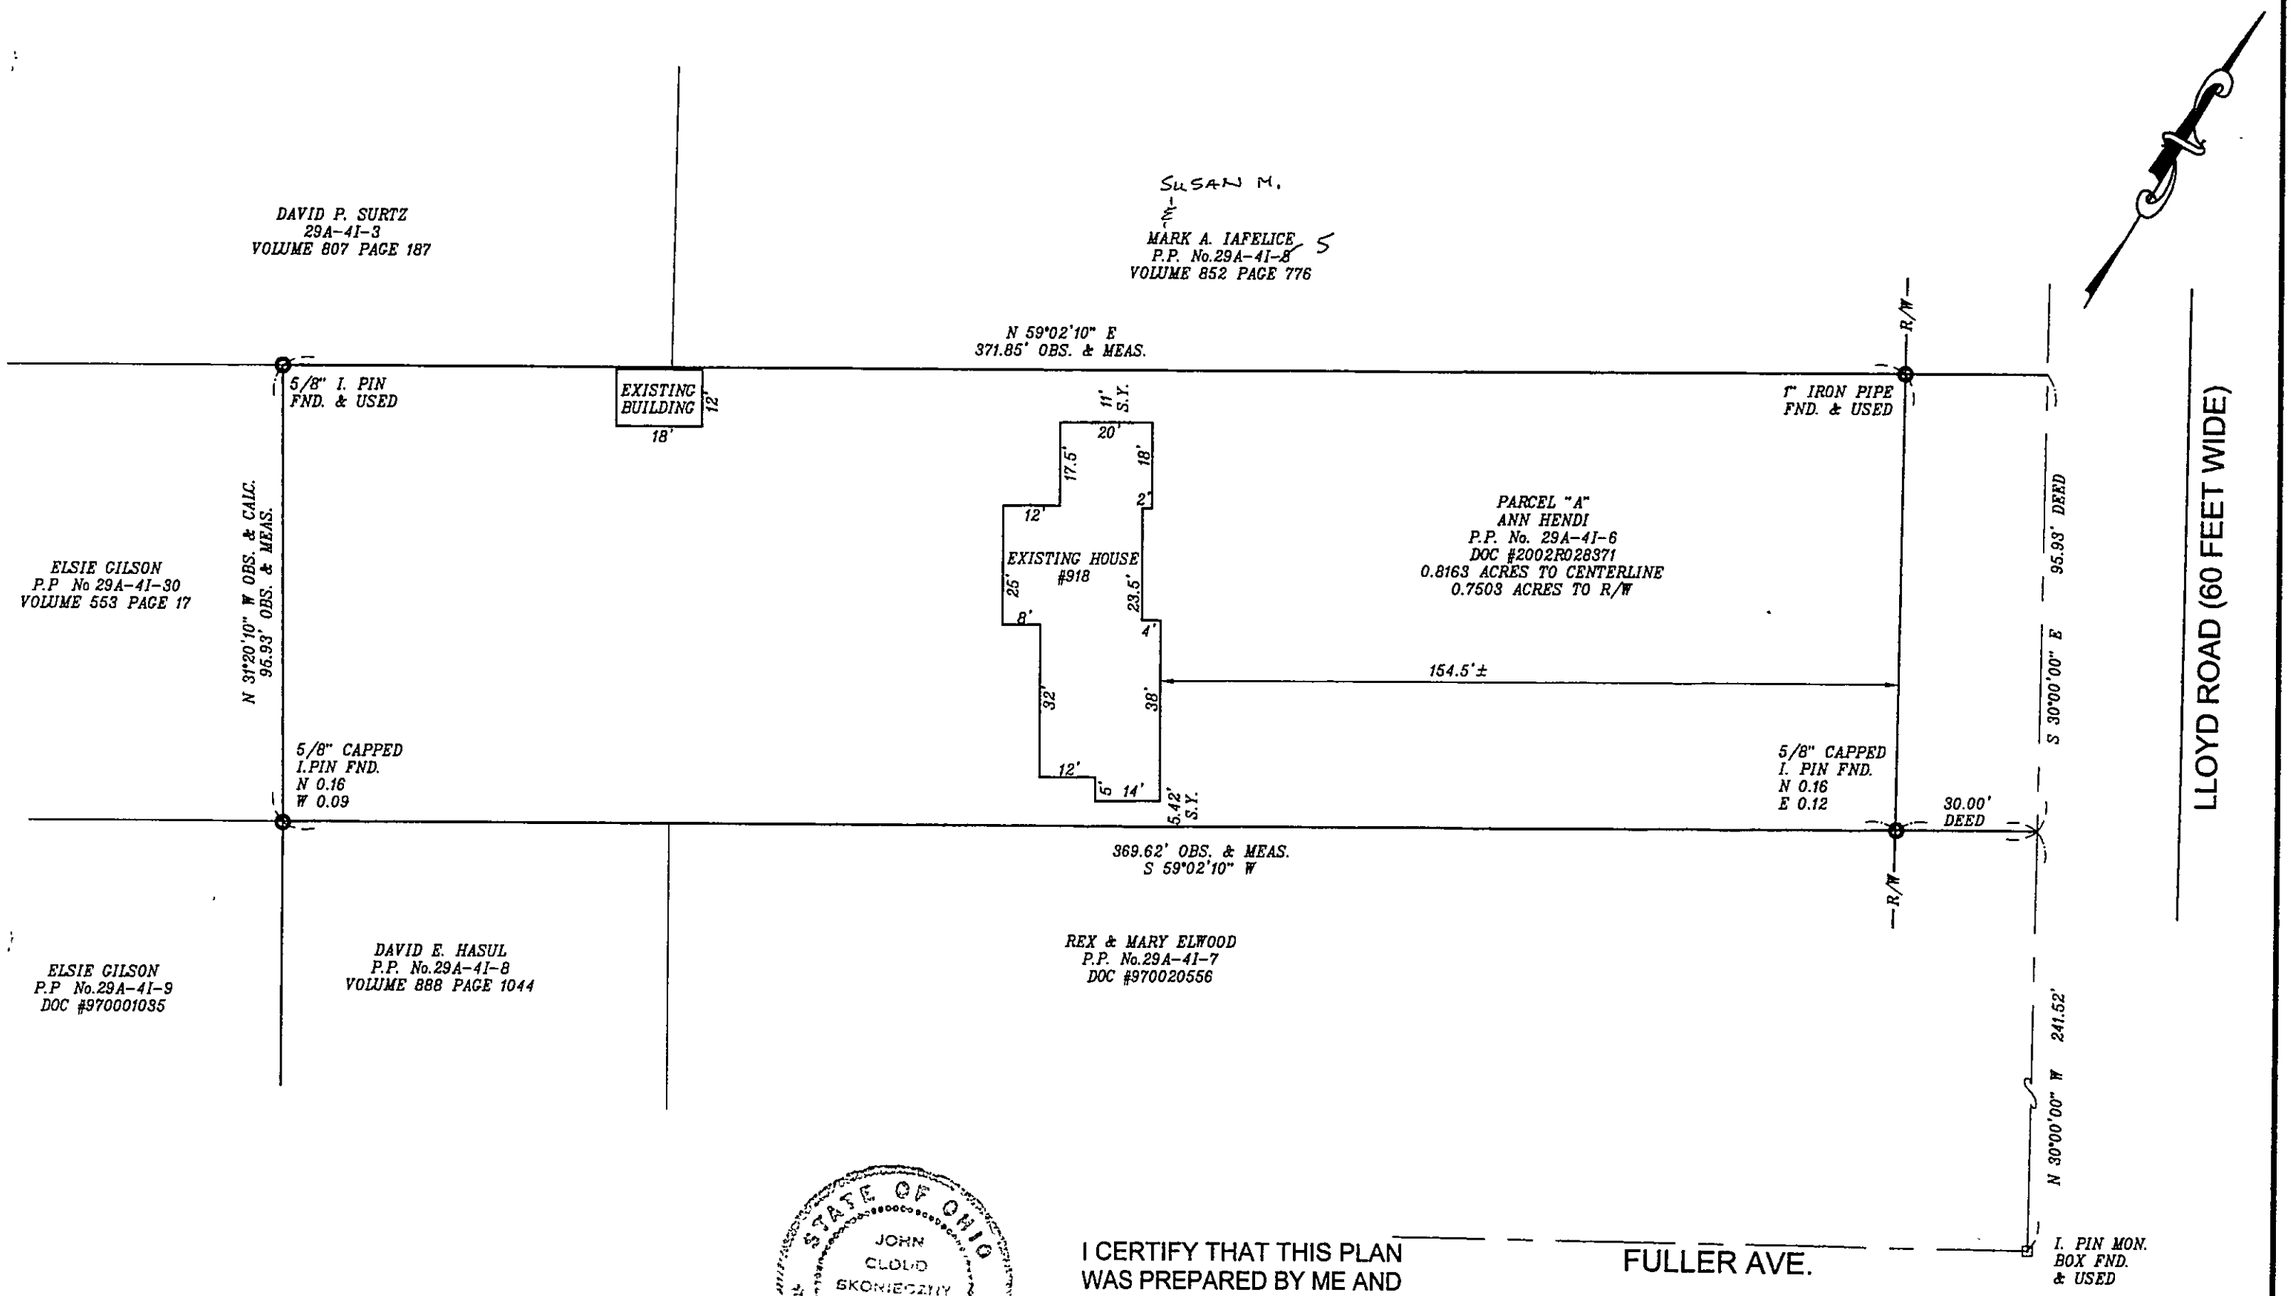

STATE OF OHIO
JOHN CLOUD SKONIECZNY
S-6356
REGISTERED SURVEYOR

I CERTIFY THAT THIS PLAN WAS PREPARED BY ME AND IS CORRECT TO THE BEST OF MY KNOWLEDGE AND BELIEF

REG. SURVEYOR #6356

JOHN C. SKONIECZNY
7739 VIEWMOUNT DR.
PAINESVILLE, OHIO 44077
PH. 352-7742

GRAPHIC SCALE

30 0 15 30 60 120

1 inch = 30 ft.

SURVEY FOR:
ANN HENDI

SCALE: 1" = 30'	APPRPOVED:	DRAWN BY: SWC
DATE: AUG. 03		REVISED

BEING KNOWN AS P.P. No.29A-41-6 AS RECORDED IN DOCUMENT NO. 2002R028371 IN THE LAKE COUNTY RECORD OF DEEDS
CITY OF WICKLIFFE – COUNTY OF LAKE – STATE OF OHIO

JOB# 03-3809

DRAWING NUMBER
03-2369