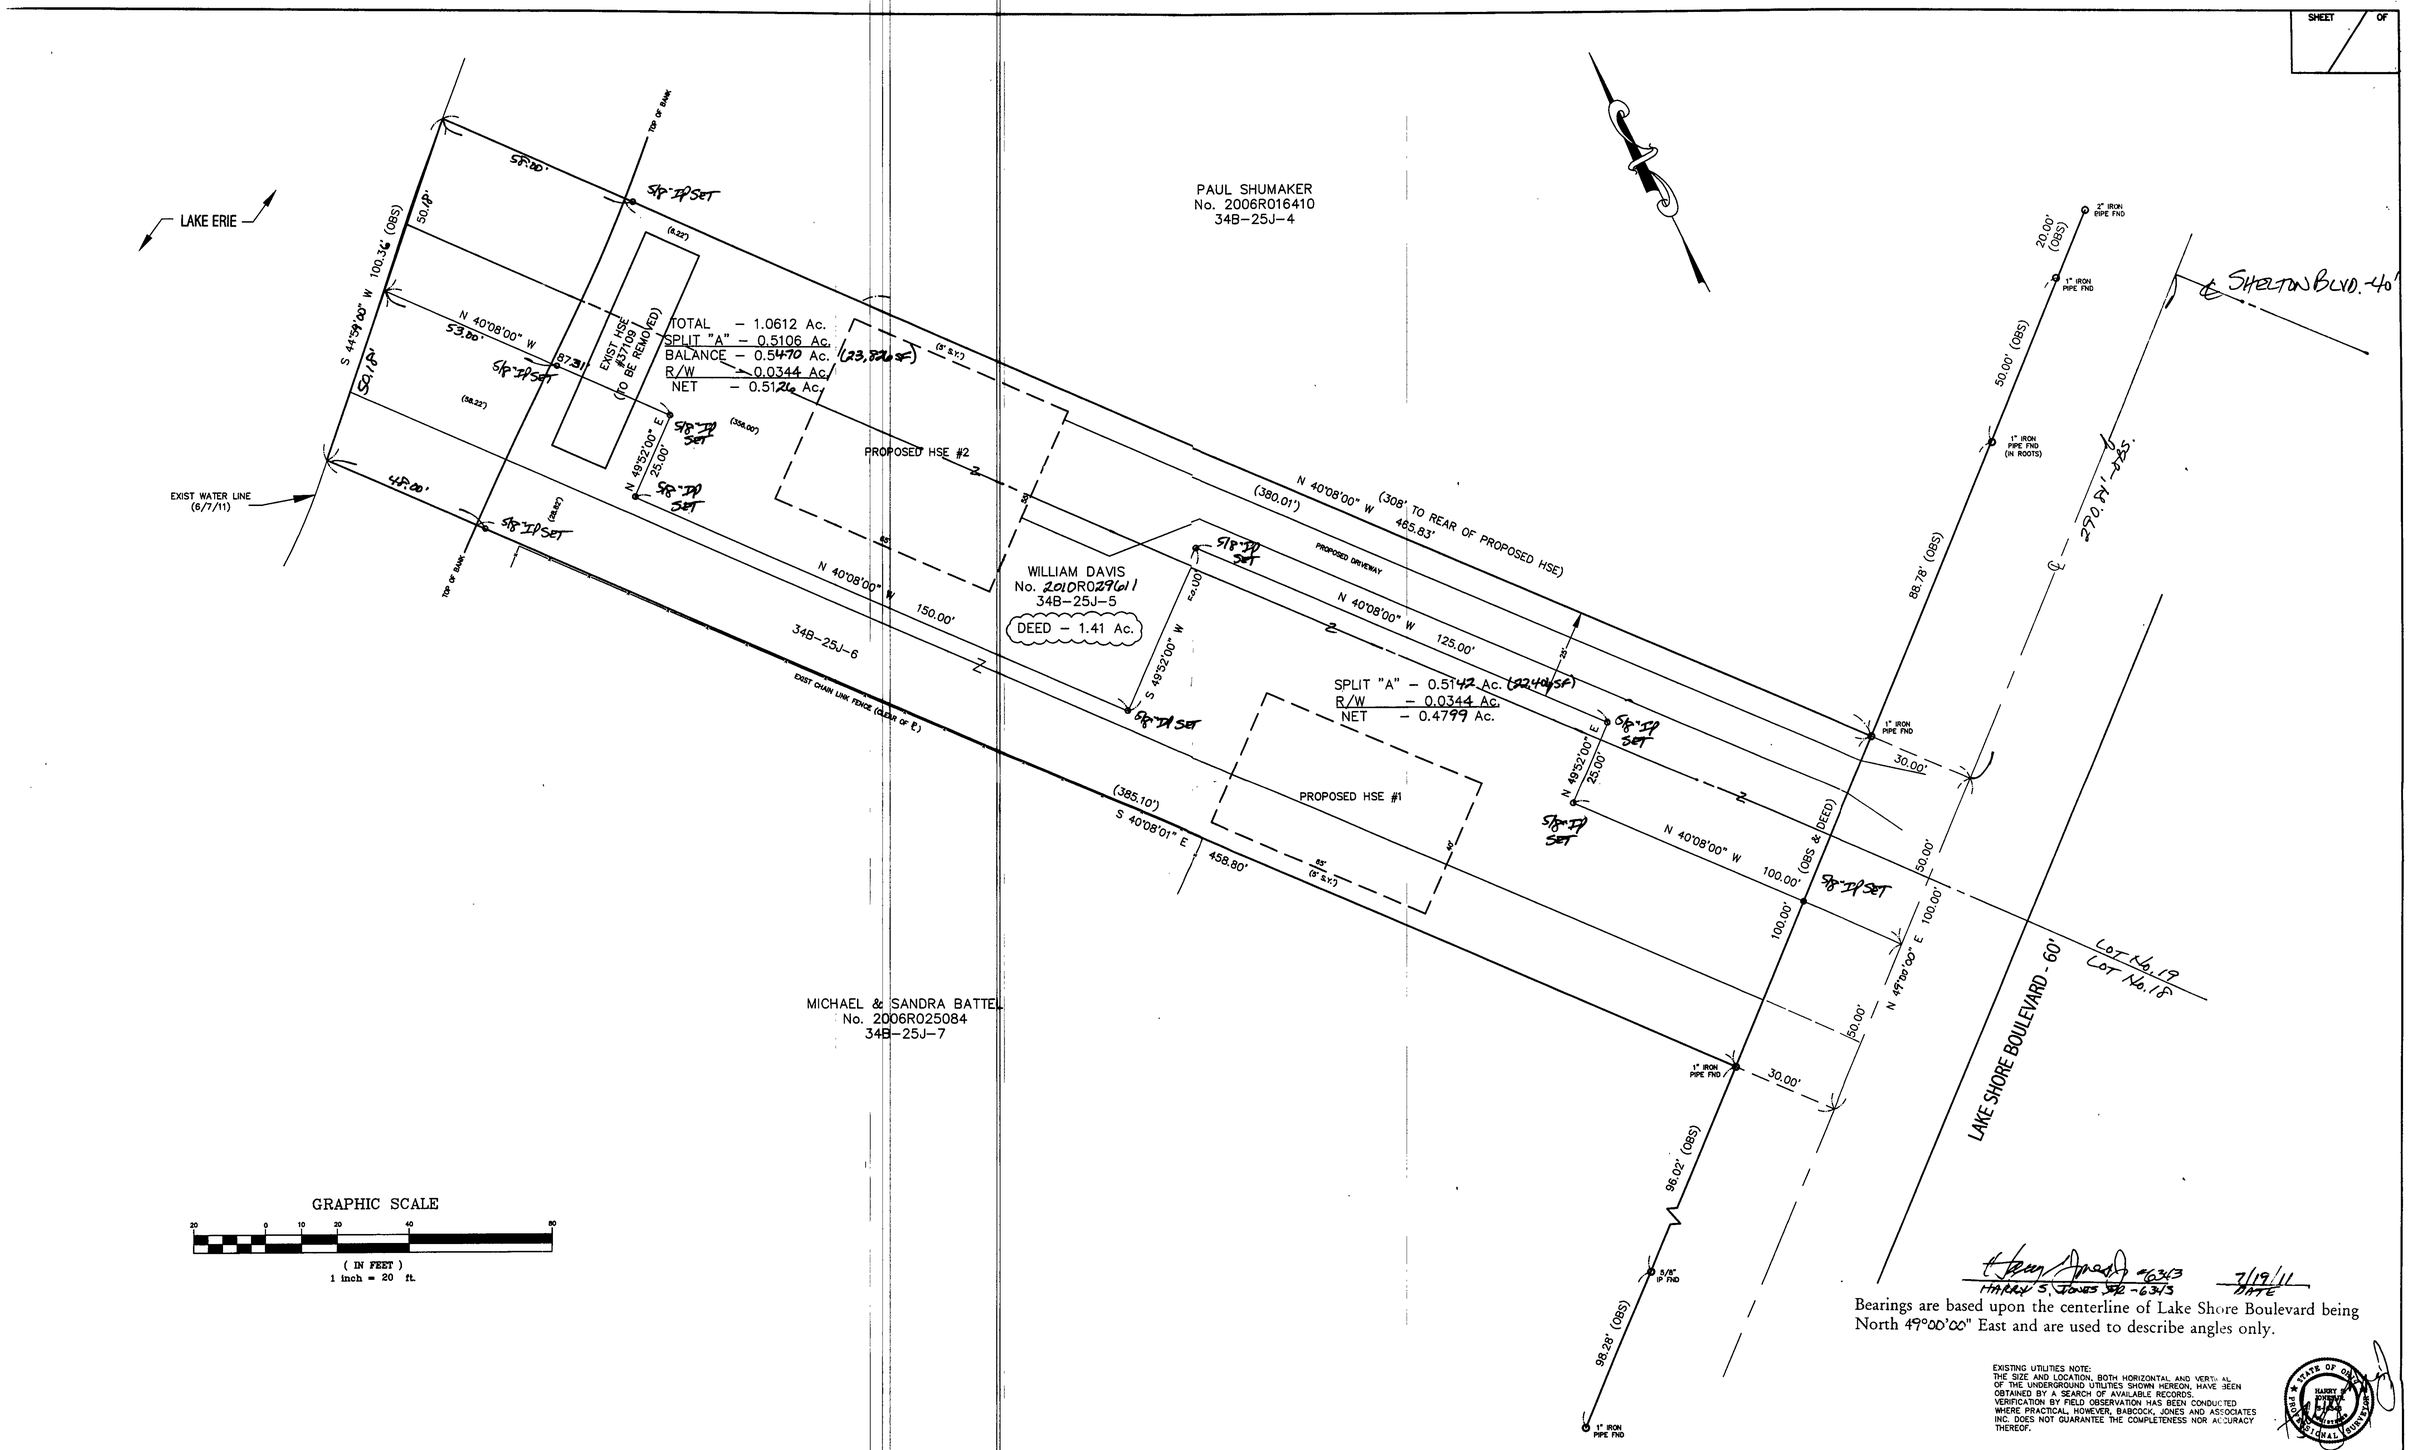

Harry S. Jones #6343 7/19/11
HARRY S. JONES JR. - 6343 DATE

Bearings are based upon the centerline of Lake Shore Boulevard being North 49°00'00" East and are used to describe angles only.

EXISTING UTILITIES NOTE:
THE SIZE AND LOCATION, BOTH HORIZONTAL AND VERTICAL OF THE UNDERGROUND UTILITIES SHOWN HEREON, HAVE BEEN OBTAINED BY A SEARCH OF AVAILABLE RECORDS. VERIFICATION BY FIELD OBSERVATION HAS BEEN CONDUCTED WHERE PRACTICAL, HOWEVER, BABCOCK, JONES AND ASSOCIATES INC. DOES NOT GUARANTEE THE COMPLETENESS NOR ACCURACY THEREOF.

REV NO.	DESCRIPTION	DATE	BY	CHK'D
	REVISED PER L.C. ENGINEER	7-19-11	HJ	HJ

BABCOCK, JONES AND ASSOCIATES, INC
CIVIL ENGINEERS – SURVEYORS – LAND PLANNERS
PAINESVILLE OHIO 44077

DATE	6/13/11
DESIGN BY	H.J.
DRAWN BY	B.P.
APPROVED BY	H.J.
CREW CHIEF	W.B.

PLAT OF SURVEY
FOR
KAREN DAVIS
LOT No. 18 #19 GORE TRACT
37109 LAKE SHORE BOULEVARD (P.P # 34B-25J-5&6)
CITY OF EASTLAKE LAKE COUNTY STATE OF OHIO

SCALE	1"=20'
JOB NO	11-041
SHEET	1 OF 1