SITE PLAN FOR:

DONALD SPALLER
7560 HOLLYCROFT LANE
MENTOR, OHIO

BEING SUBLOT NUMBER 121 IN
MORLEY HILLS ESTATES NO. 8 IN
CONCORD TOWNSHIP, OHIO

PREPARED BY:

WM. GRAY ASSOC. INC.
7547 MENTOR AVE.
MENTOR, OHIO
SCALE: 1" = 30'
DATE: Nov. 7, 1978

CERTIFICATION:

I HEREBY CERTIFY THAT
THIS PLAT IS CORRECT TO THE
BEST OF MY KNOWLEDGE
BY: Terence O'Gerson P.E.
FOR WM. R. GRAY REG. SURV. #2752

Grading Plan Approved
as shown and/or noted
THOMAS P. GILLES, P.E.
Lake County Engineer
By TMG Date 11-14-78

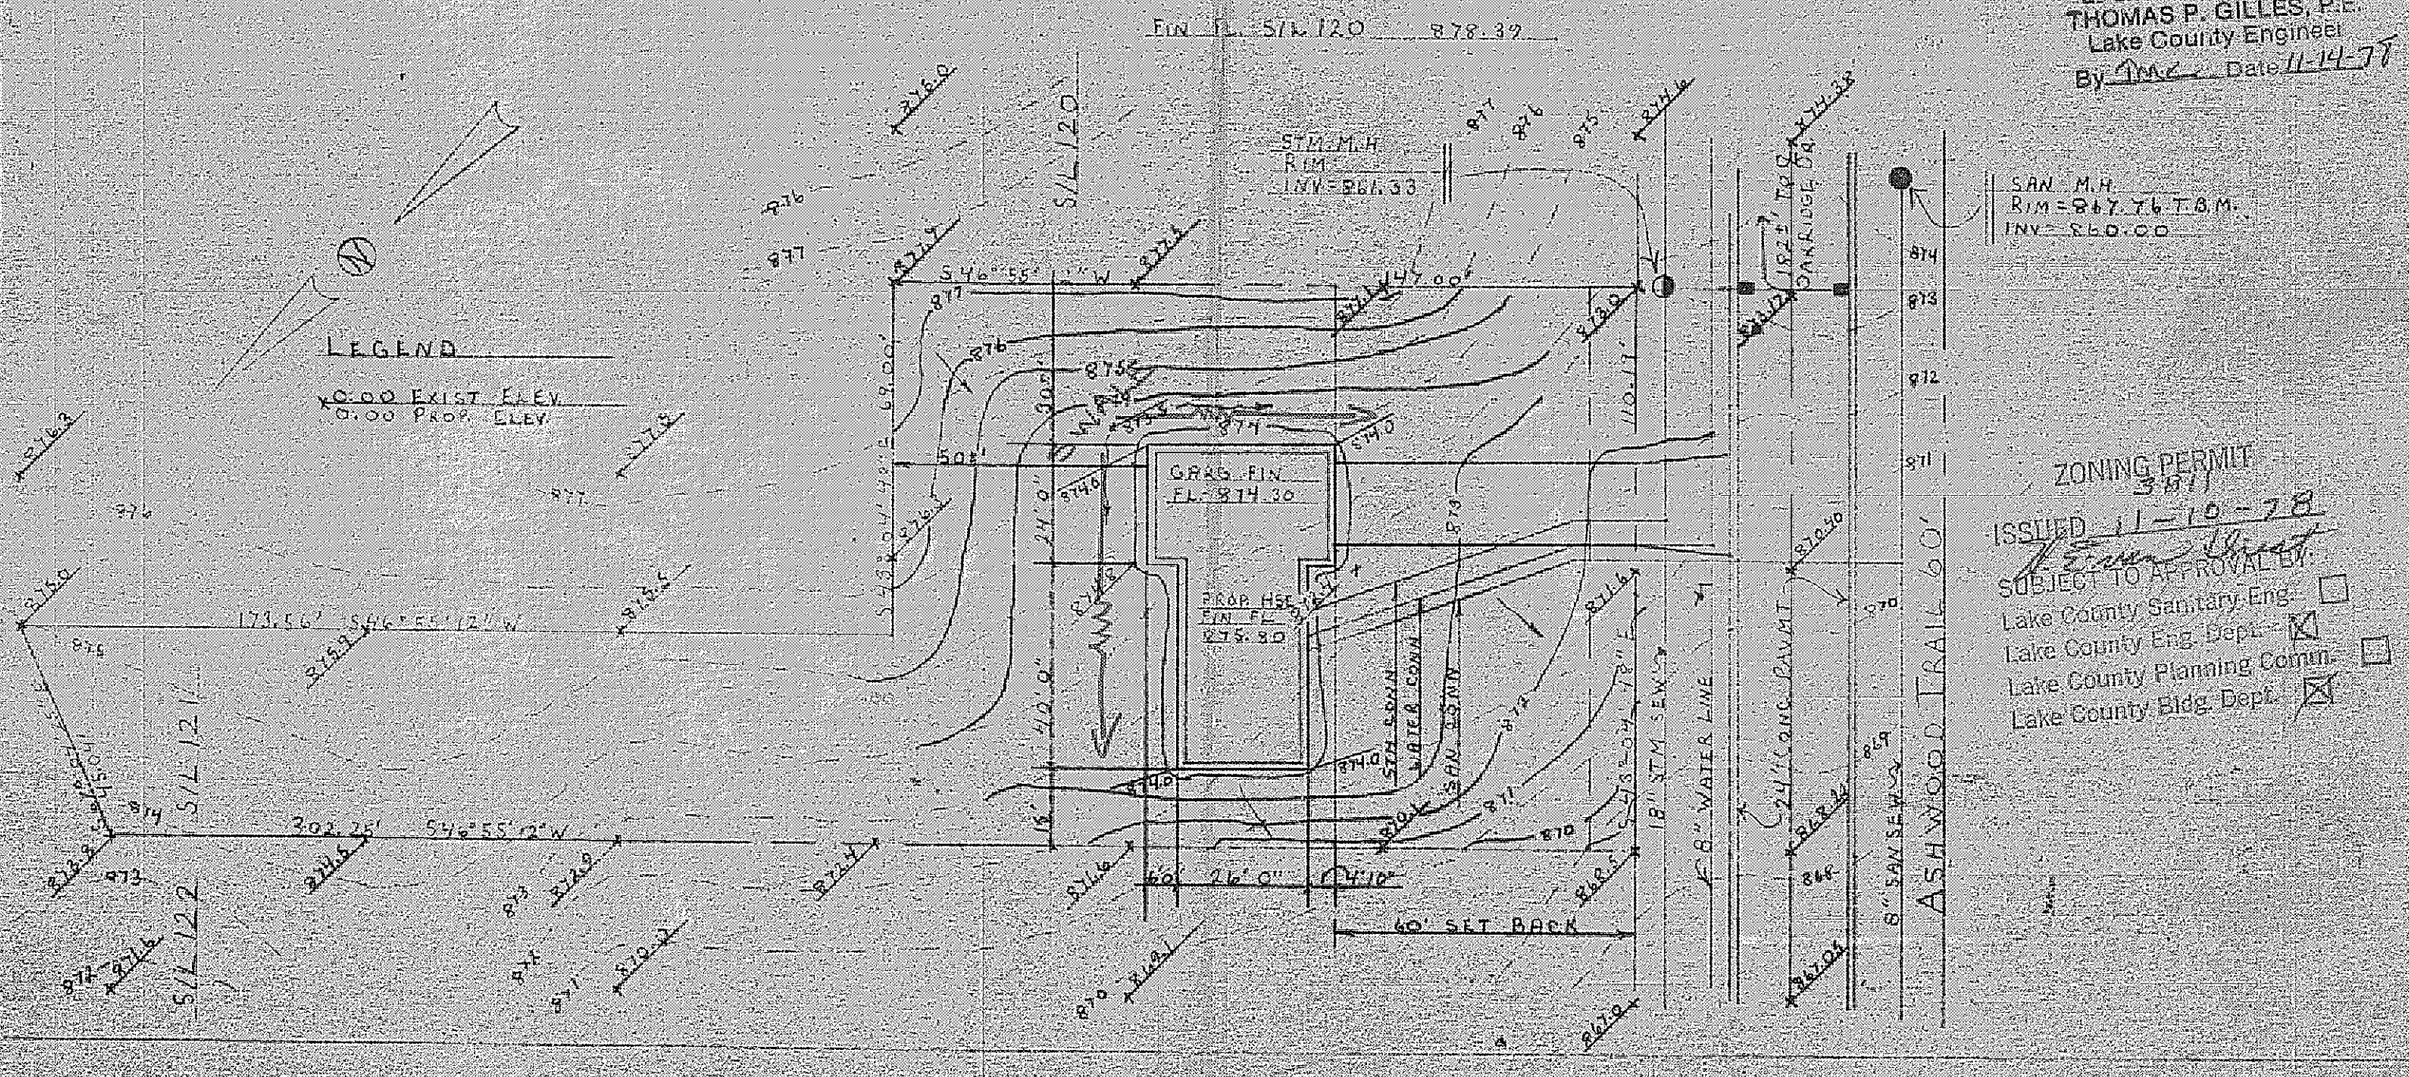

ZONING PERMIT
3811
ISSUED 11-10-78

SUBJECT TO APPROVAL BY:
Lake County Sanitary Eng. ☐
Lake County Eng. Dept. ☒
Lake County Planning Comm. ☐
Lake County Bldg. Dept. ☒