NOTE:
1) SEE APPROVED GRADING PLAN ON FILE WITH COUNTY ENGINEER.
2) UNDERLINED ELEVATIONS ARE PROPOSED FINISH GRADES.
3) BENCH MARK - P.K. NAIL IN TREE ON PARCEL "S" ELEV. 761.00

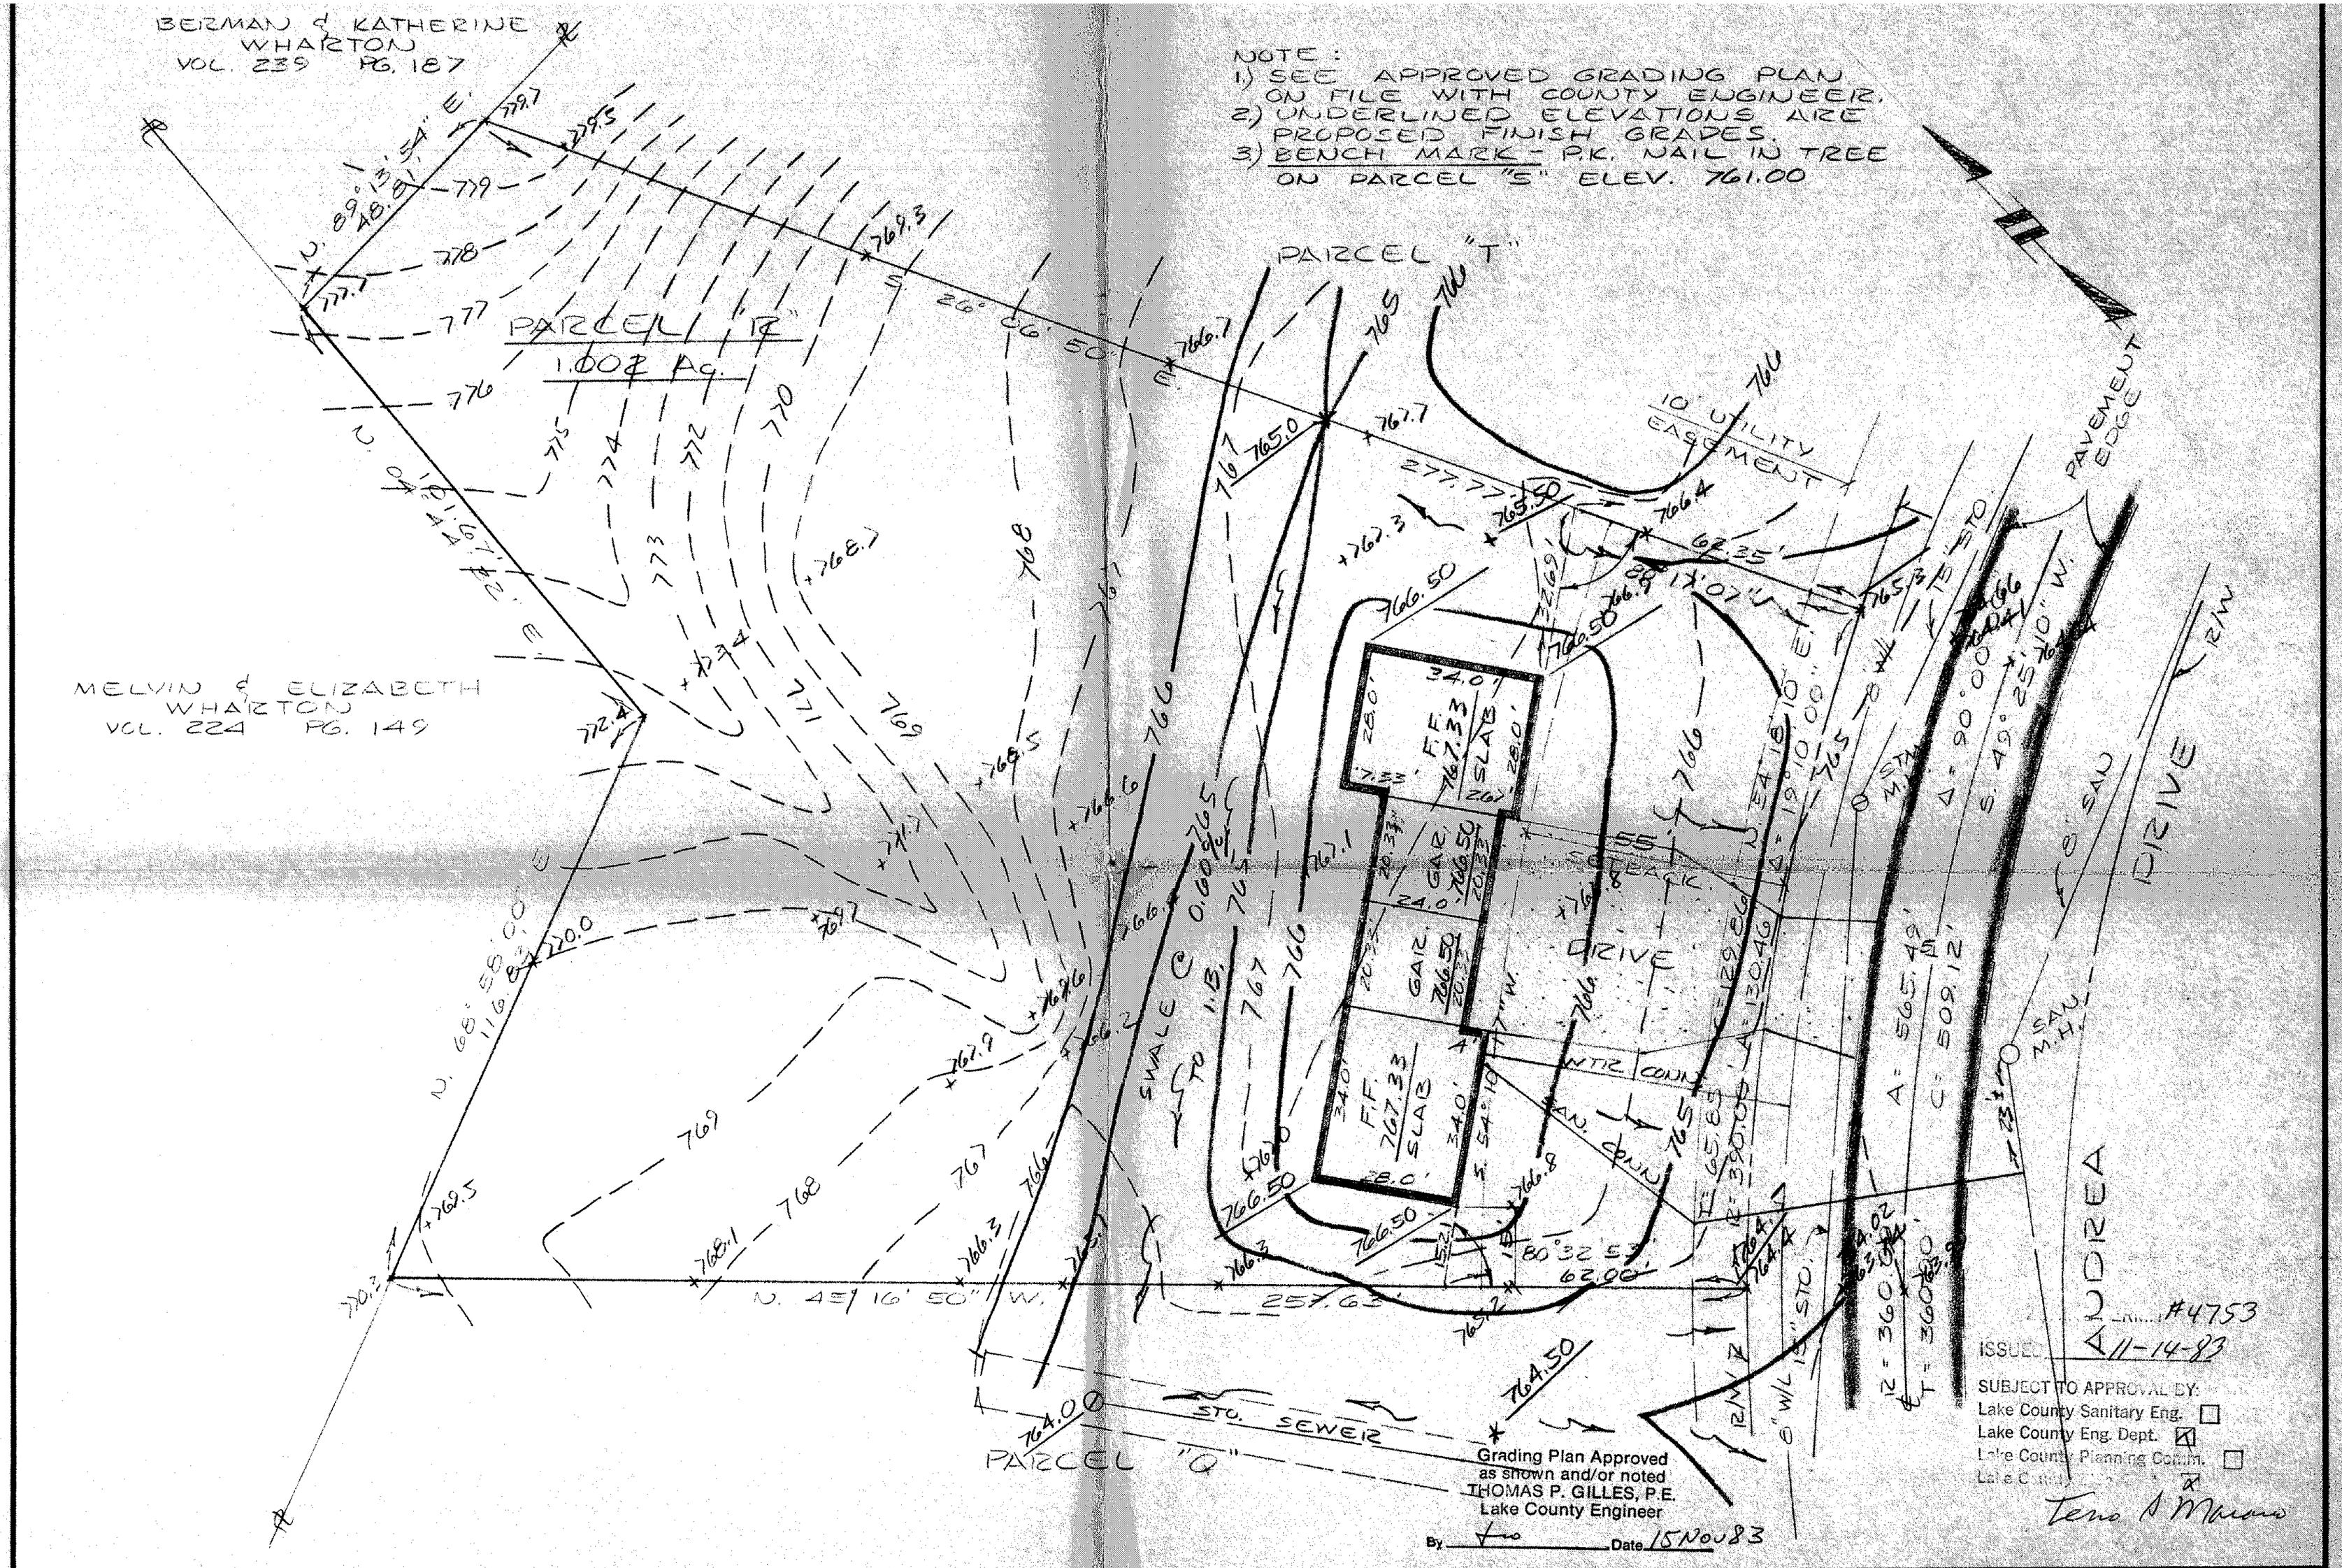

DESIGN CERTIFICATION

THIS PLAT WAS PREPARED BY ME AND IS CORRECT TO THE BEST OF MY KNOWLEDGE AND BELIEF.

REG. SURVEYOR NO. 4642

AS BUILT CERTIFICATION

I HEREBY CERTIFY THAT THE CIRCLED GRADES ARE EXISTING FINISH GRADES CHECKED IN THE FIELD ON _____ AND THAT SURVEY IS CORRECT TO THE BEST OF MY KNOWLEDGE AND BELIEF.

REG. SURVEYOR NO. _____

SITE PLAN FOR:
SNAVELY COMPANY
PARCEL "R" SHADY KNOLL SUBDIVISION No. 2
CONCORD TOWNSHIP, LAKE COUNTY, OHIO

DATE NOV. 1983
SCALE 1" = 20'
DRAWN BY DCB
CH'K'D BY
F.B. 426 PG. 141

COLPETZER · WOODS
CONSULTANTS, INC.
MENTOR, OHIO 44060

SHEET 1 OF 1
CONTRACT NO. 83-520