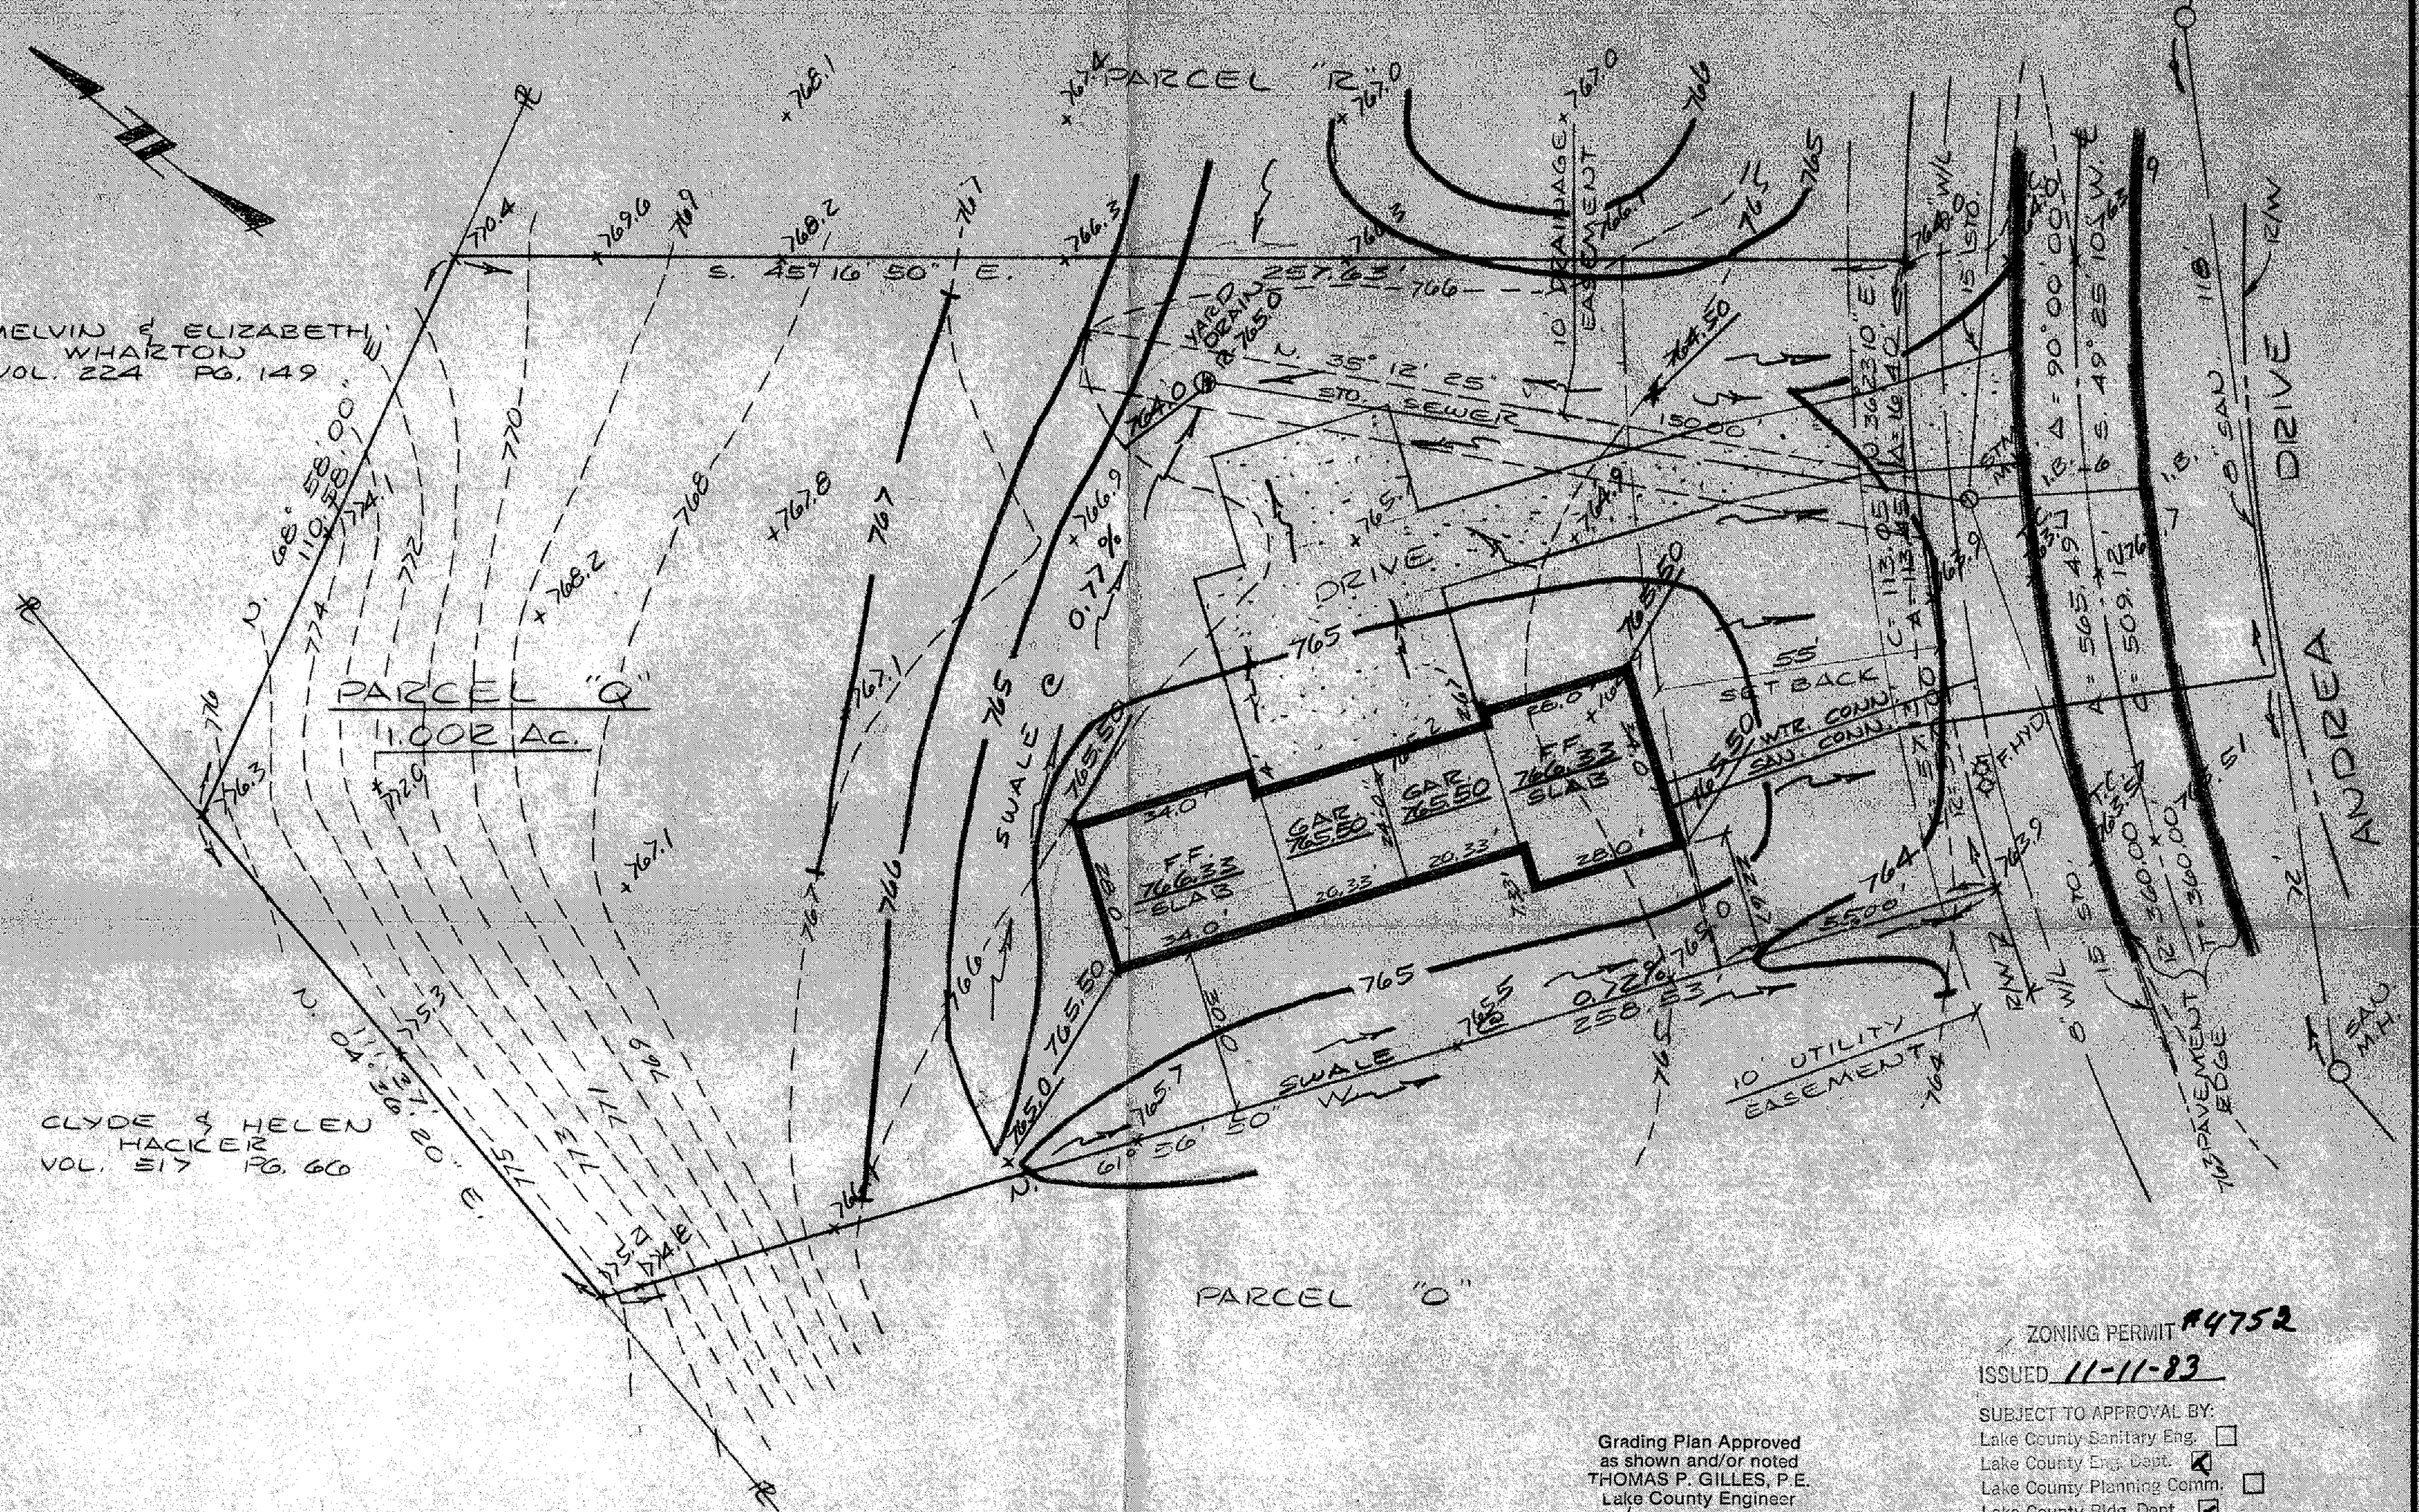

PARCEL "O"

ZONING PERMIT #4752
ISSUED 11-11-83

SUBJECT TO APPROVAL BY:
Lake County Sanitary Eng. ☐
Lake County Eng. Dept. ☑
Lake County Planning Comm. ☐
Lake County Bldg. Dept. ☑

Tom J Maraw

Grading Plan Approved
as shown and/or noted
THOMAS P. GILLES, P.E.
Lake County Engineer
By _____ Date 15 Nov 83

NOTE:
1.) SEE APPROVED GRADING PLAN ON FILE WITH COUNTY ENGINEER.
2) UNDERLINED ELEVATIONS ARE PROPOSED FINISH GRADES.
3) BENCH MARK - P.K. NAIL IN TREE S/L "S" ELEV. 761.00

DESIGN CERTIFICATION
THIS PLAN WAS PREPARED BY ME OR UNDER MY DIRECT SUPERVISION AND TO THE BEST OF MY KNOWLEDGE AND BELIEF
Walter R. Sawyer
REG. NUMBER 5168

AS BUILT CERTIFICATION
I HEREBY CERTIFY THAT THE GRADES SHOWN HEREON WERE FIELD CHECKED BY ME OR UNDER MY DIRECT SUPERVISION AND THAT THEY ARE, TO THE BEST OF MY KNOWLEDGE AND BELIEF
REG. NUMBER

SITE PLAN FOR:
SUAVELY COMPANY
PARCEL "O" SHADY KNOLL SUBDIVISION No. 2
CONCORD TOWNSHIP, LAKE COUNTY, OHIO

DATE NOV. 83
SCALE 1"=20'
DRAWN BY DLS
CHKD BY WRS PE 5168 PS

COLPETZER · WOODS
CONSULTANTS, INC.
MENTOR, OHIO 44060

SHEET 1 OF 1
CONTRACT NO. 83-520