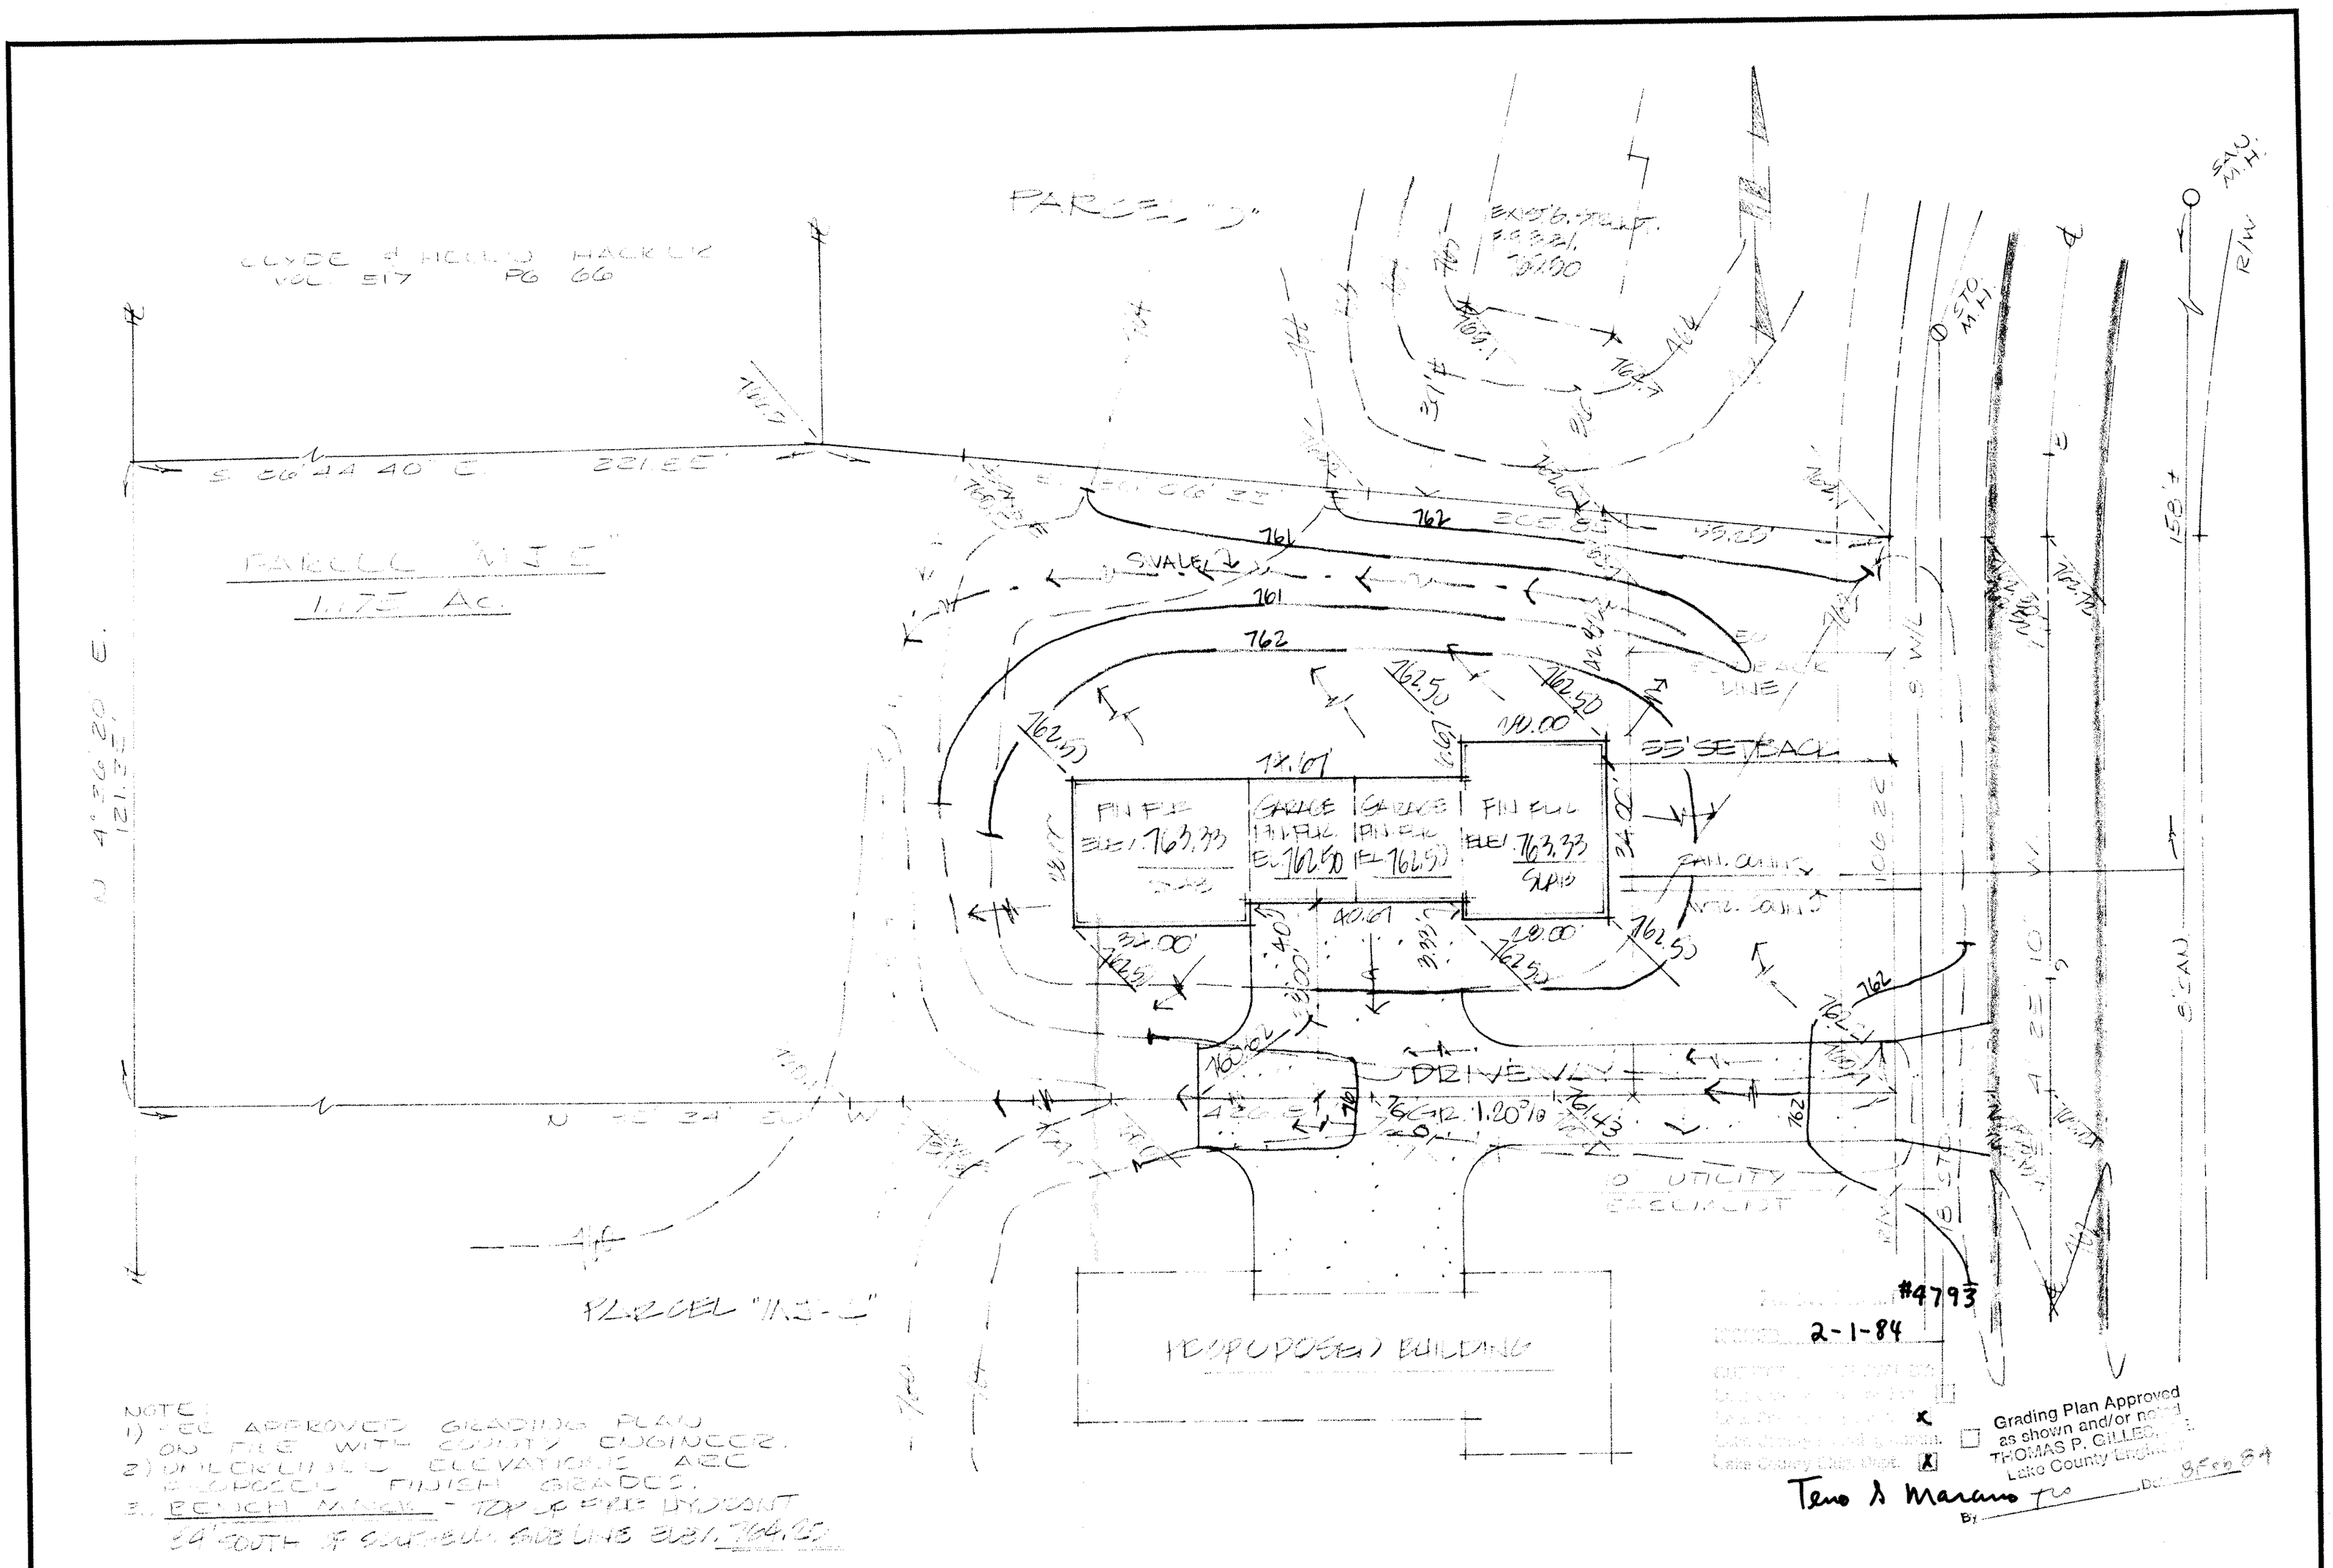

NOTE:
1) SEE APPROVED GRADING PLAN ON FILE WITH COUNTY ENGINEER.
2) UNDERLINED ELEVATIONS ARE PROPOSED FINISH GRADES.
3. BENCH MARK - TOP OF FIRE HYDRANT 54' SOUTH OF SOUTHBELL SIDE LINE ELEV. 764.25

SITE PLAN FOR:
SNAVELY COMPANY
PARCEL "MJ-5" SHADY KNOLL SUBDIVISION No. 2
CONCORD TOWNSHIP, LAKE COUNTY, OHIO

4793

DESIGN CERTIFICATION
THIS PLAT WAS PREPARED BY ME AND IS CORRECT TO THE BEST OF MY KNOWLEDGE AND BELIEF.
Willis G Purdon
REG. SURVEYOR NO. 4642

AS BUILT CERTIFICATION
I HEREBY CERTIFY THAT THE CIRCLED GRADES ARE EXISTING FINISH GRADES CHECKED IN THE FIELD ON _____ AND THAT SURVEY IS CORRECT TO THE BEST OF MY KNOWLEDGE AND BELIEF.
REG. SURVEYOR NO. _____

DATE JAN. 27, 1984
SCALE 1"=20'
DRAWN BY
CH'K'D BY
F.B.# 481 PG. 12

COLPETZER · WOODS
CONSULTANTS, INC.
MENTOR, OHIO 44060

SHEET 1 OF 1
CONTRACT NO. 83-520