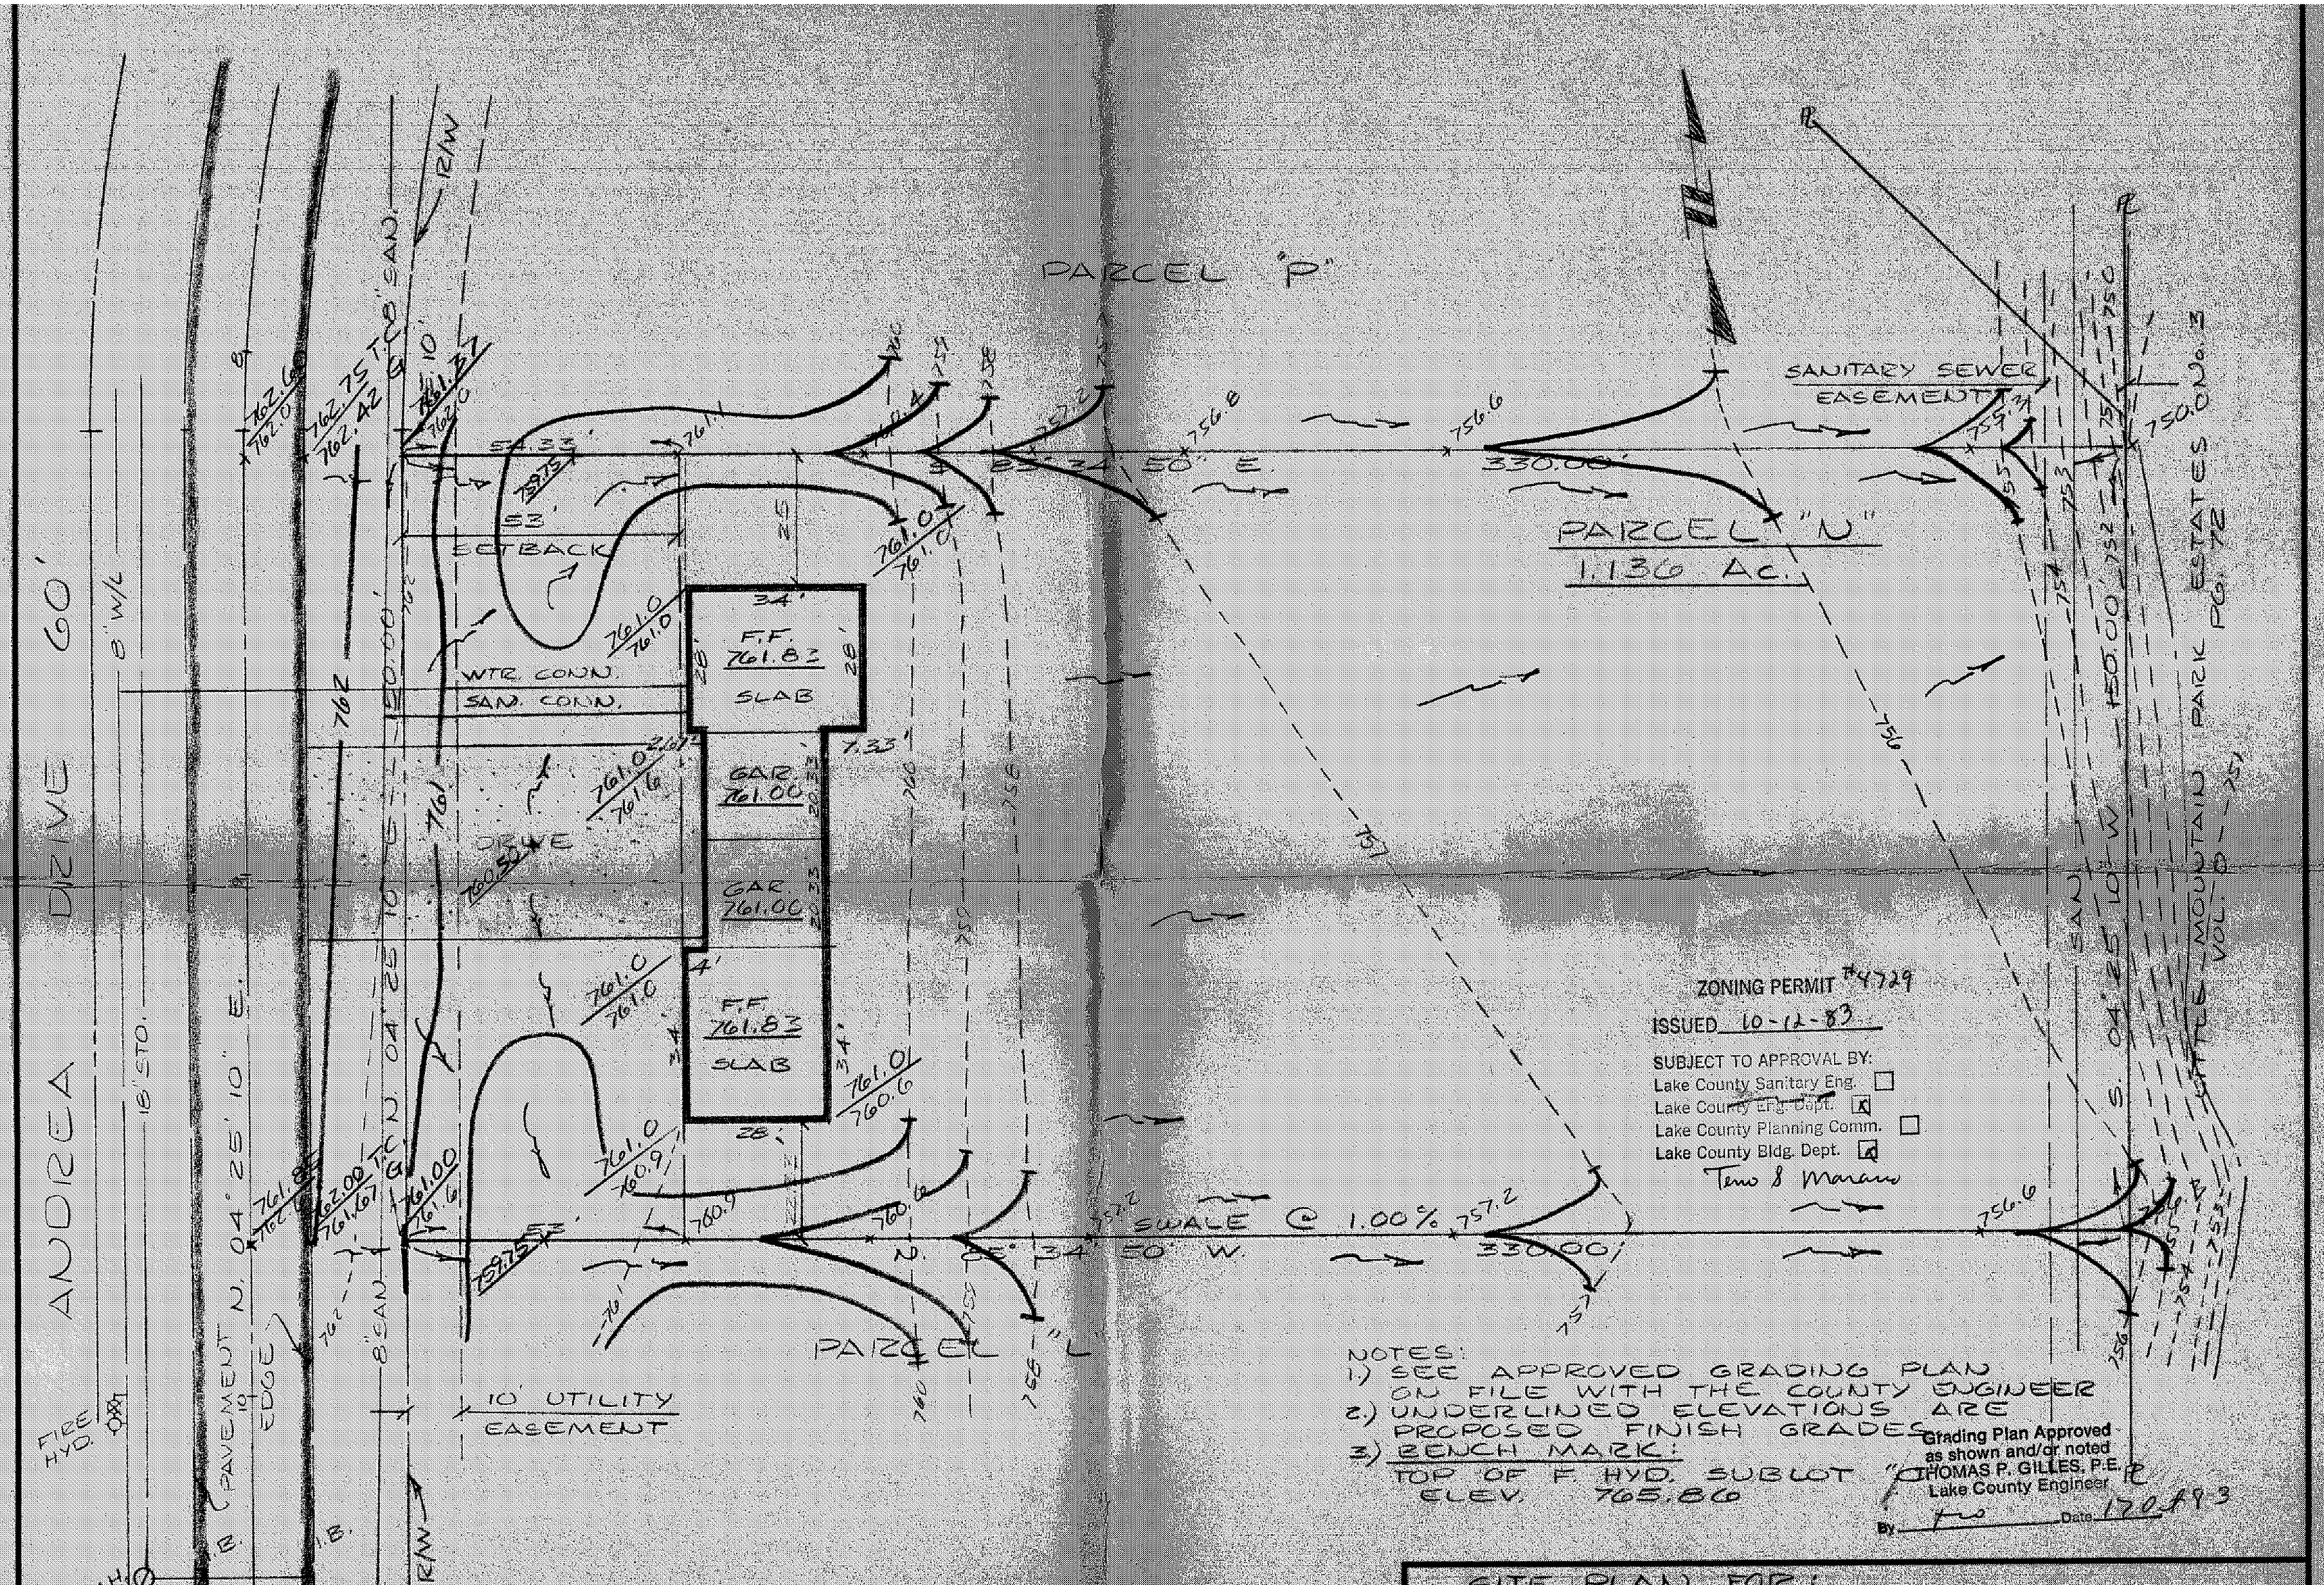

NOTES:
1) SEE APPROVED GRADING PLAN ON FILE WITH THE COUNTY ENGINEER
2) UNDERLINED ELEVATIONS ARE PROPOSED FINISH GRADES
3) BENCH MARK:
TOP OF F. HYD. SUBLOT "O"
ELEV. 765.86

DESIGN CERTIFICATION
THIS PLAN WAS PREPARED BY ME AND IS CORRECT TO THE BEST OF MY KNOWLEDGE AND BELIEF.
REG. SURVEYOR NO. 4642

AS BUILT CERTIFICATION
I HEREBY CERTIFY THAT THE CIRCLED GRADES ARE EXISTING FINISH GRADES CHECKED IN THE FIELD ON _____ AND THAT THE PLAN IS CORRECT TO THE BEST OF MY KNOWLEDGE AND BELIEF.
REG. SURVEYOR NO.

SITE PLAN FOR:
SNAVELY COMPANY
PARCEL "N" SHADY KNOLL SUBDIVISION No. 2
CONCORD TOWNSHIP, LAKE COUNTY, OHIO

DATE OCT. 1983
SCALE 1"=20'
DRAWN BY
CHK'D BY
F.B. PG.

COLPETZER · WOODS
CONSULTANTS, INC.
MENTOR, OHIO 44060

SHEET 1 OF 1
CONTRACT NO. 83-620