NOTES:
1.) SEE APPROVED GRADING PLAN ON FILE WITH THE COUNTY ENGINEER.
2.) UNDERLINED ELEVATIONS ARE PROPOSED FINISH GRADES.
3.) BENCH MARK:
TOP OF HYD. SUBLOT "C"
ELEV. 765.86

ZONING PERMIT #4704
ISSUED 9-7-83
SUBJECT TO APPROVAL BY:
Lake County Sanitary Eng. ☐
Lake County Eng. Dept. ☒
Lake County Planning Comm. ☐
Lake County Bldg. Dept. ☒
Teno S Marano

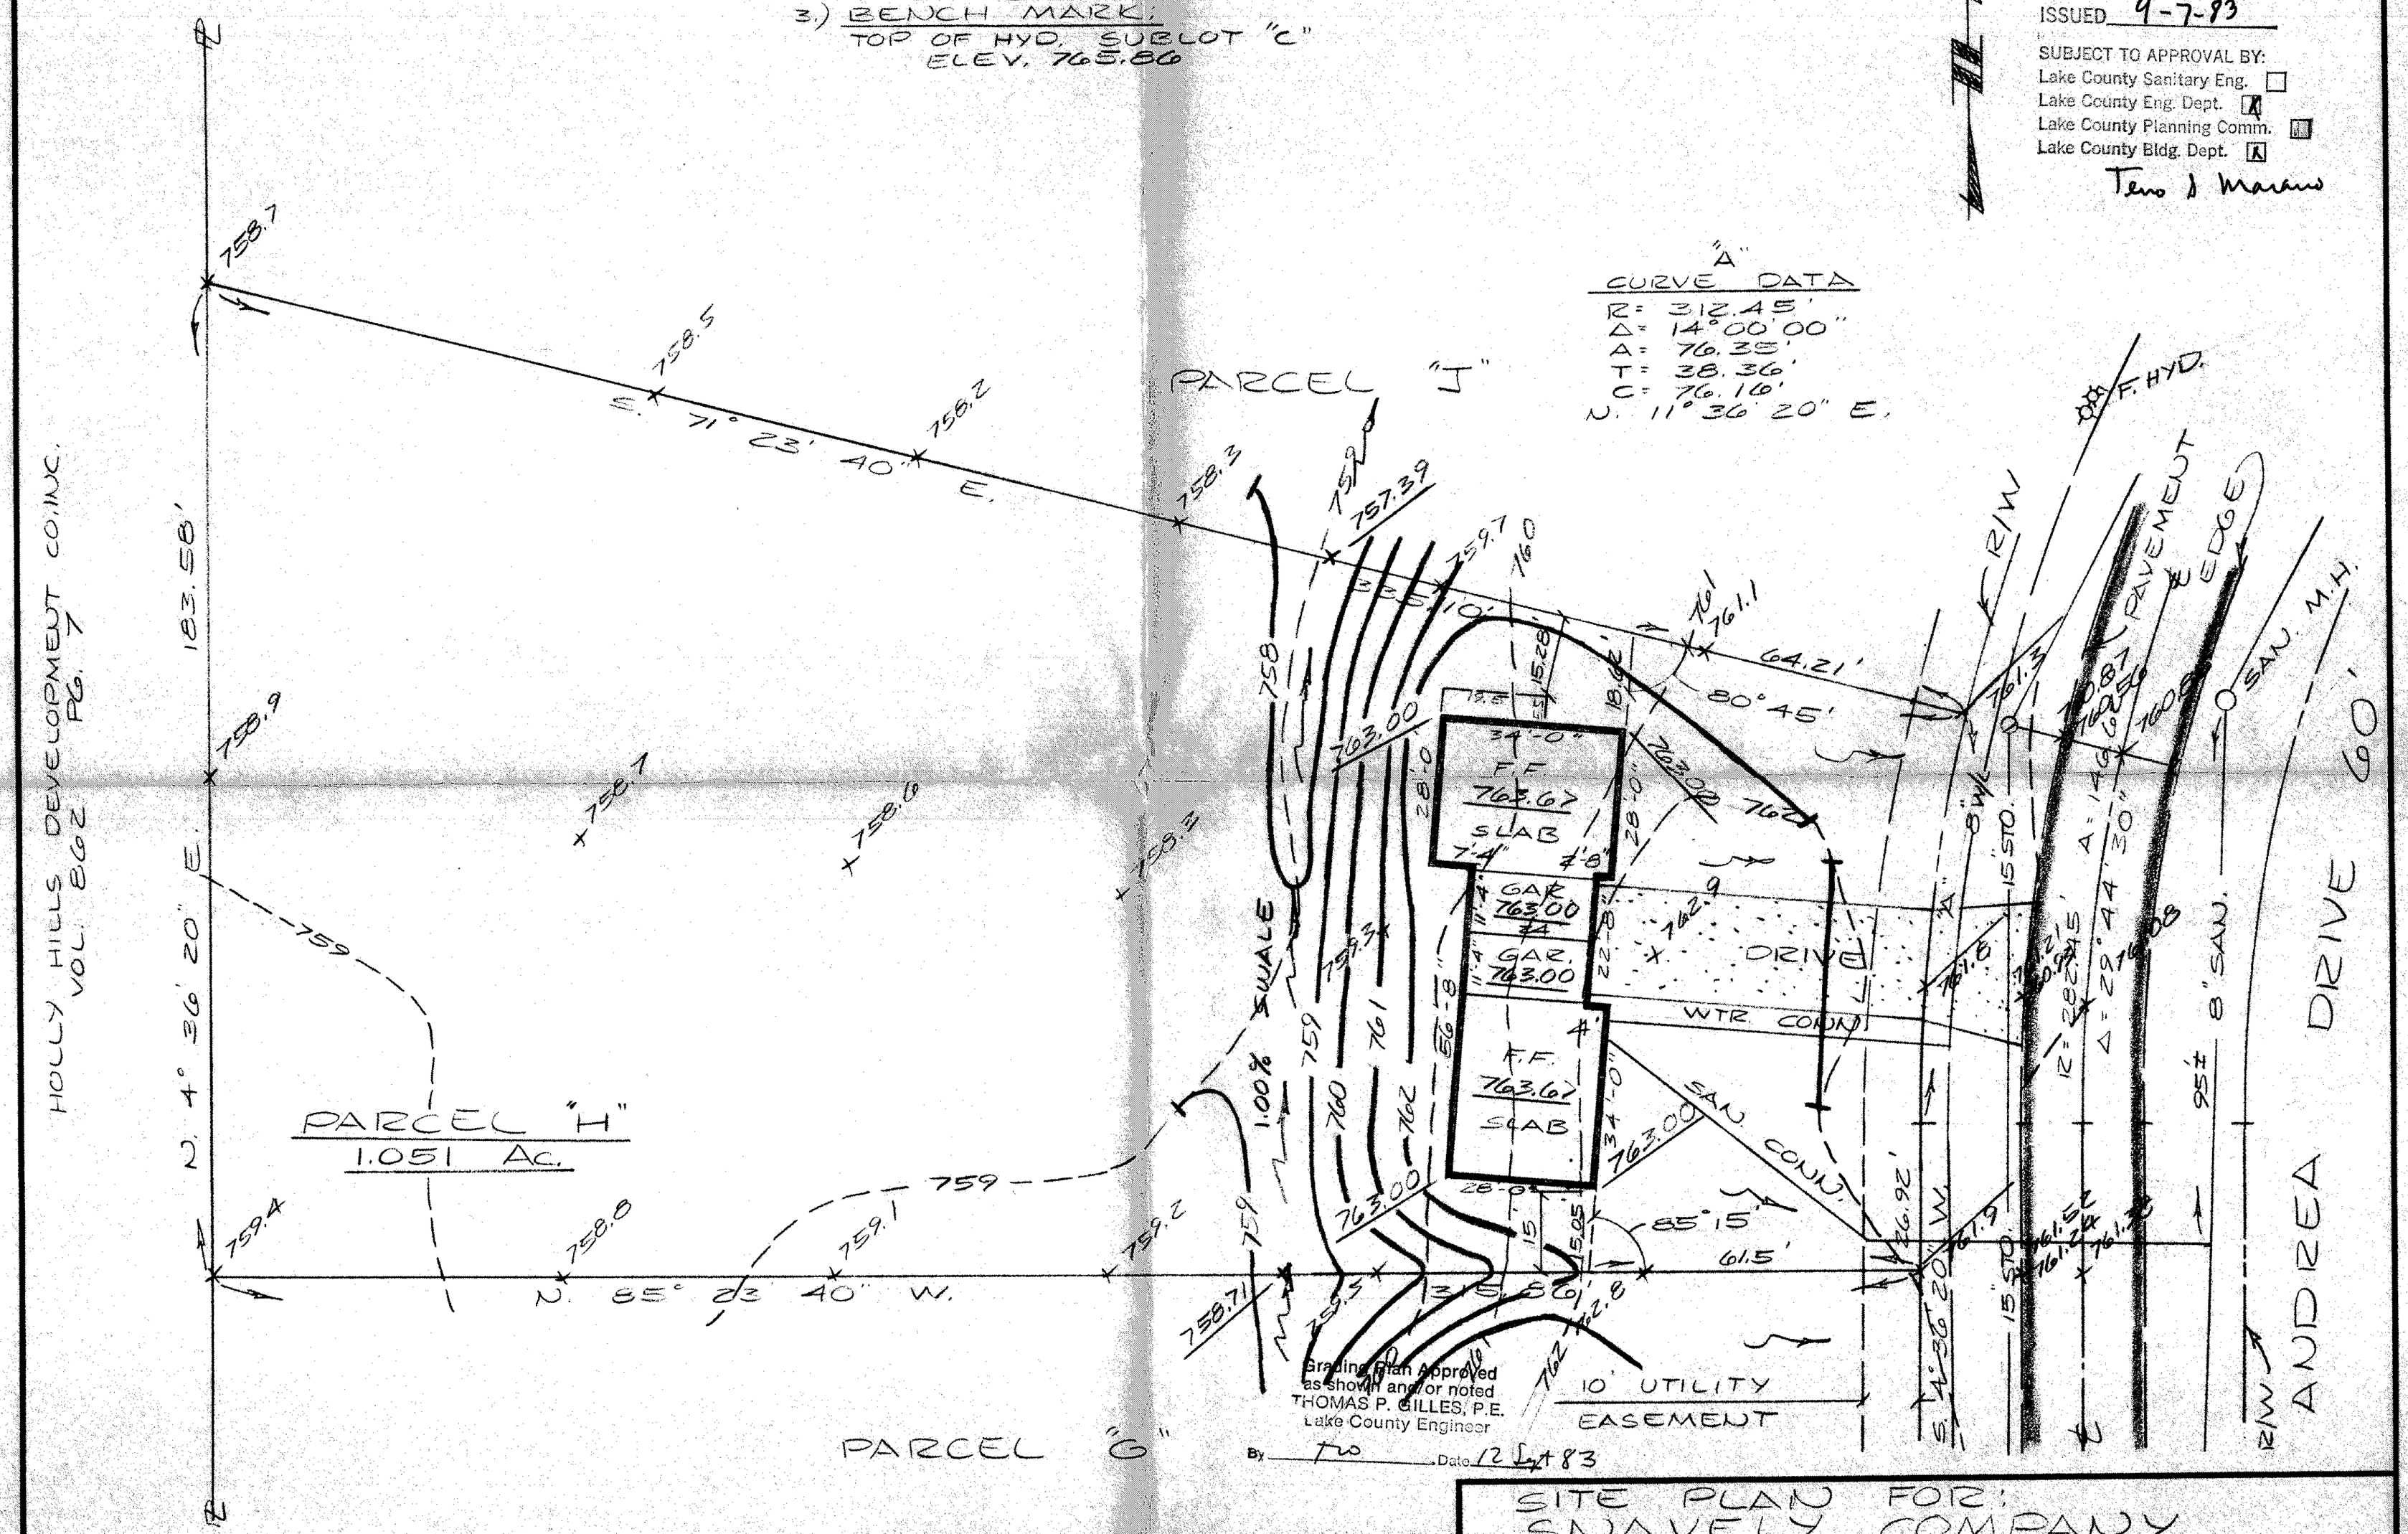

DESIGN CERTIFICATION	AS BUILT CERTIFICATION
THIS PLAT WAS PREPARED BY ME, AND IS CORRECT TO THE BEST OF MY KNOWLEDGE AND BELIEF.	I HEREBY CERTIFY THAT THE CIRCLED GRADES ARE EXISTING FINISH GRADES CHECKED IN THE FIELD ON _____ AND THAT SURVEY IS CORRECT TO THE BEST OF MY KNOWLEDGE AND BELIEF.
REG. SURVEYOR NO. 4642	REG. SURVEYOR NO. _____

SITE PLAN FOR:
SNAVELY COMPANY
PARCEL "H" SHADY KNOLL SUBDIVISION
CONCORD TOWNSHIP, LAKE COUNTY, OHIO

DATE 9-1-83
SCALE 1=20'
DRAWN BY [illegible]
CH'K'D BY _____
F.B.# _____ PG. _____

COLPETZER · WOODS
CONSULTANTS, INC.
MENTOR, OHIO 44060

SHEET 1 OF 1
CONTRACT NO. 83-520