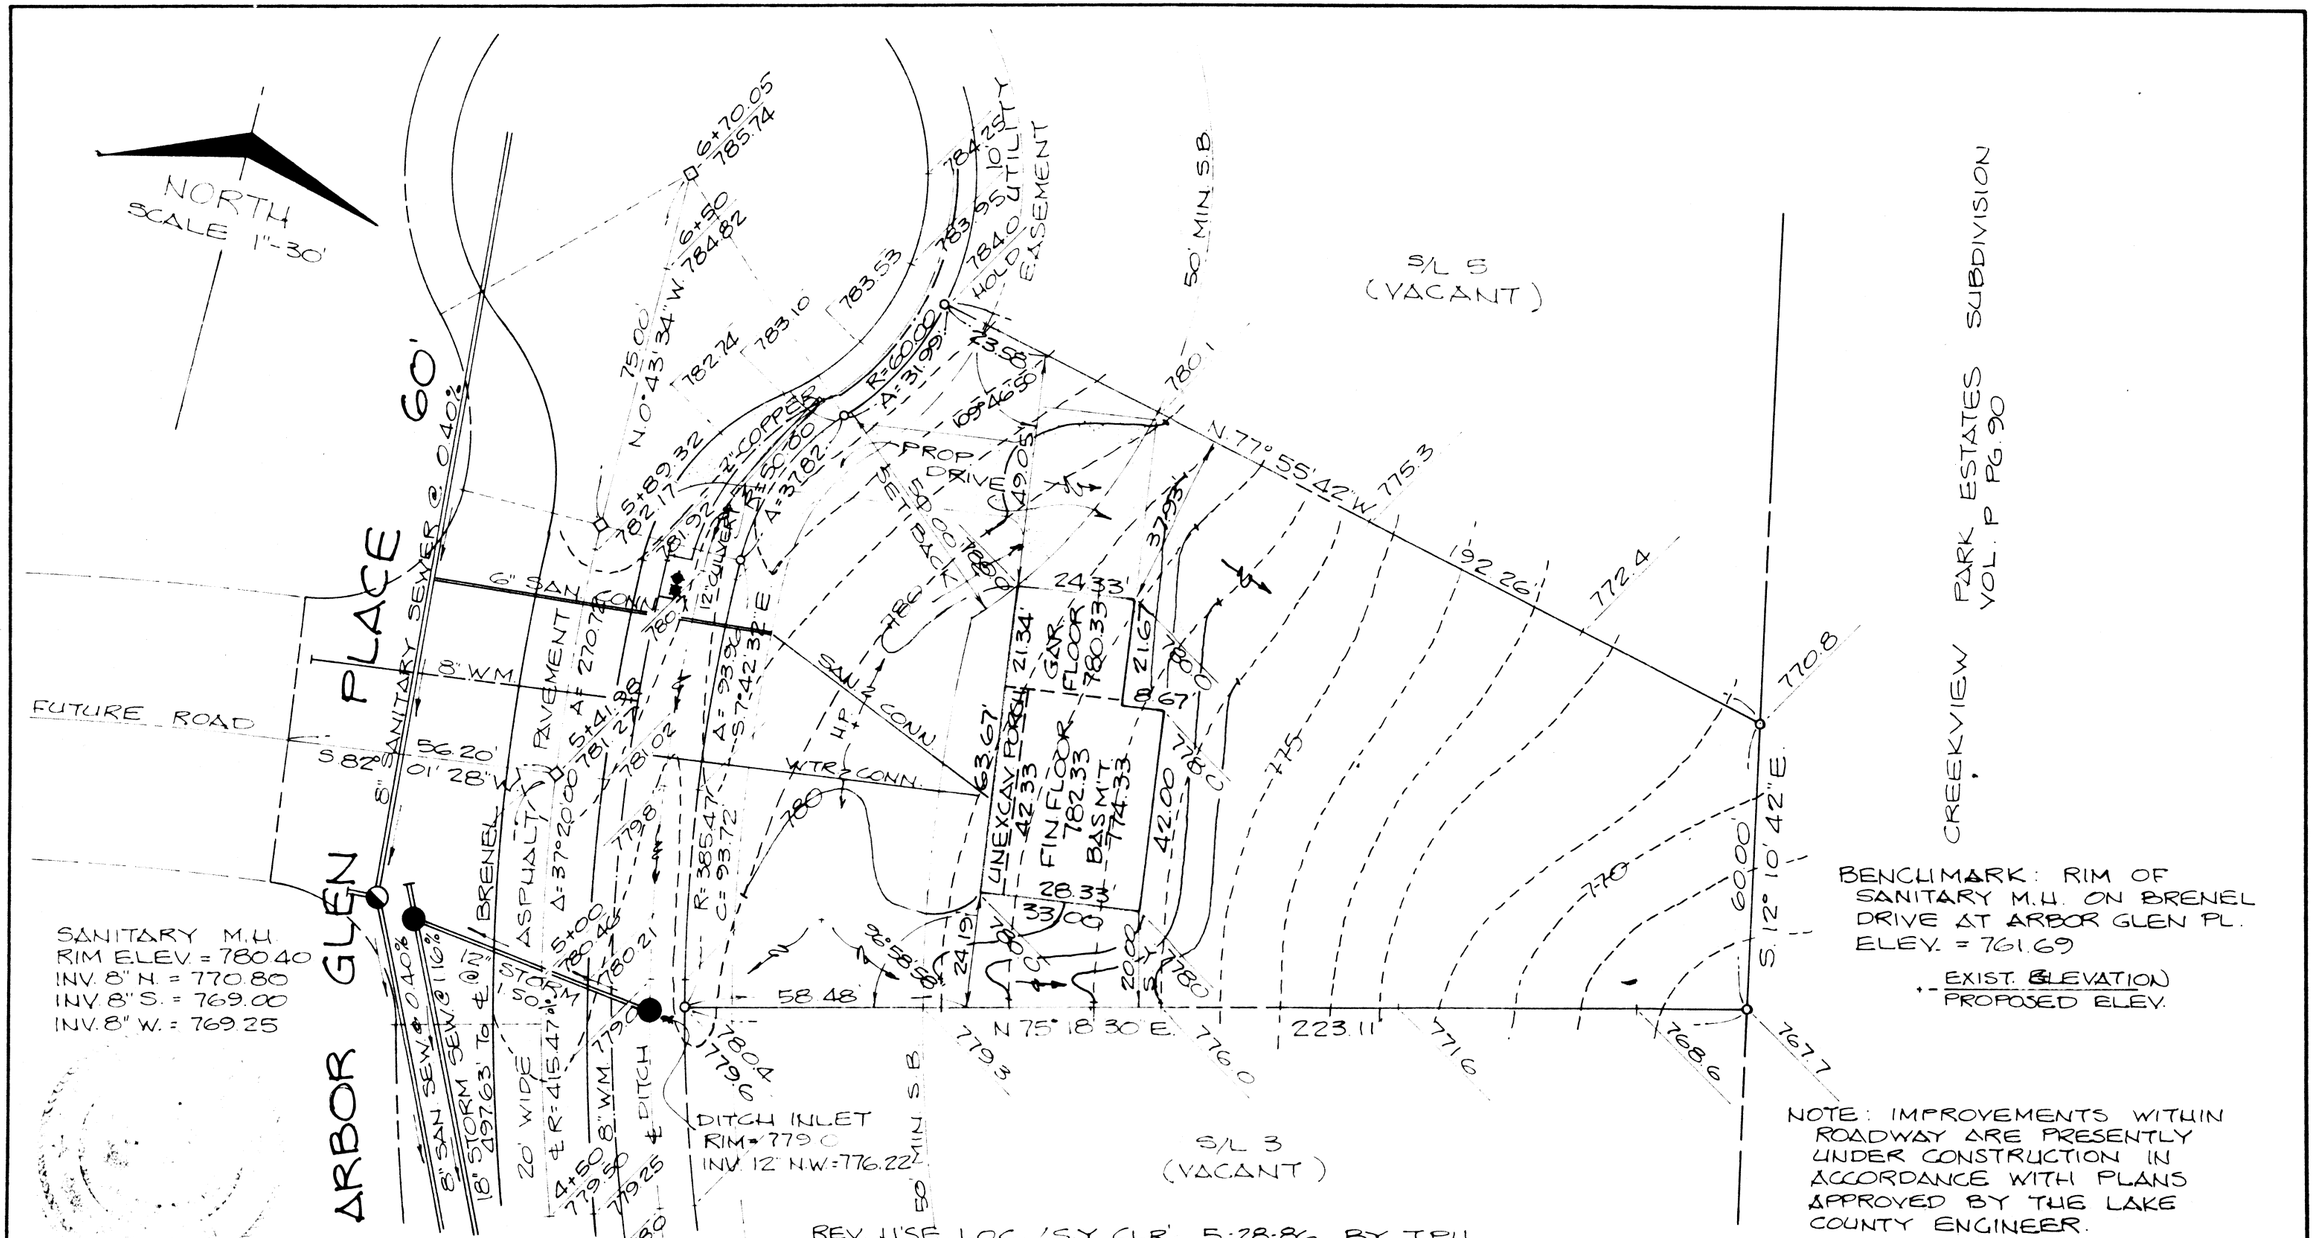

DESIGN CERTIFICATION	AS BUILT CERTIFICATION			
THIS PLAT WAS PREPARED BY ME AND IS CORRECT TO THE BEST OF MY KNOWLEDGE AND BELIEF Timothy P. Hadden REG. SURVEYOR NO. 6786	I HEREBY CERTIFY THAT THE CIRCLED GRADES ARE EXISTING FINISH GRADES CHECKED IN THE FIELD ON _____ AND THAT SURVEY IS CORRECT TO THE BEST OF MY KNOWLEDGE AND BELIEF REG. SURVEYOR NO.	**COLPETZER · WOODS** CONSULTANTS, INC. 9470 MENTOR AVENUE • MENTOR, OHIO 44060 • (216) 357-7569	DATE MAY 13, 1986 SCALE 1"-30' DRWN BY T.P.H. CHKD BY JOB NO 85-820 FB 514 PG 40	SITE PLAN FOR MR. & MRS. RONALD M. ZIESKE SUBLOT No. 4 - ARBOR GLEN SUBD. CONCORD TWP. - LAKE COUNTY - OHIO

7412-3-4