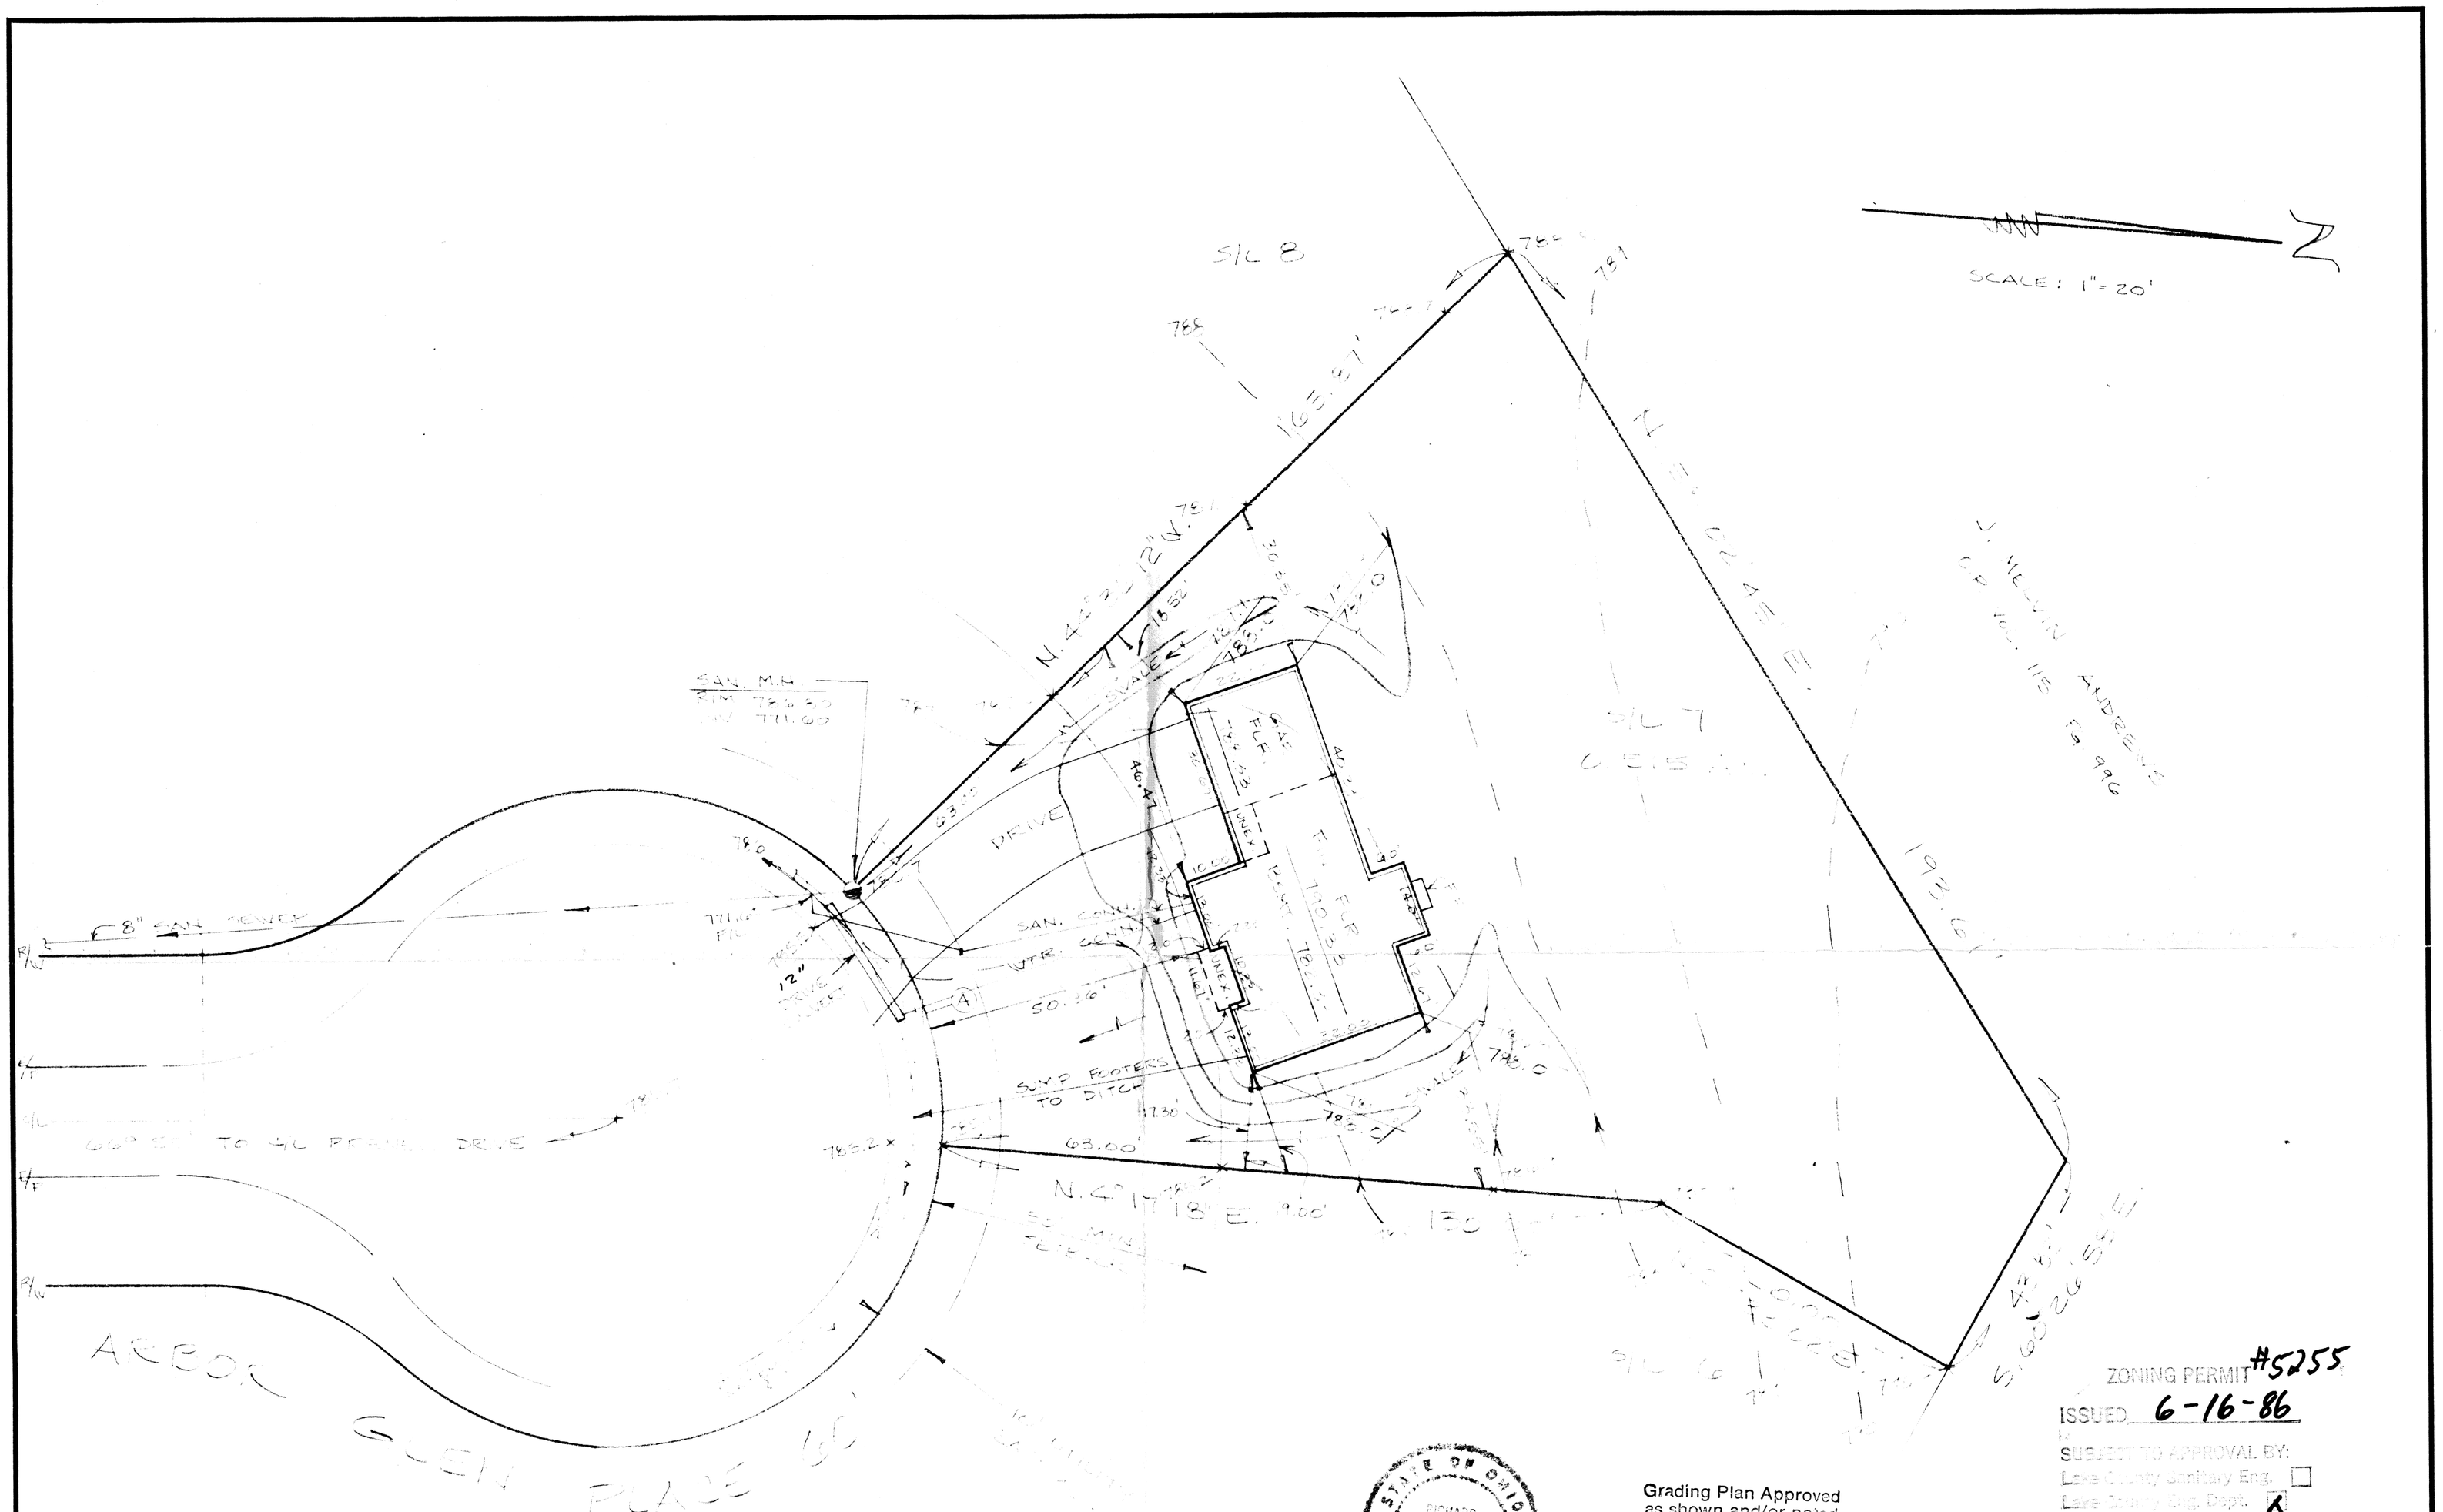

Ⓐ – R= 60.00'
Δ= 48°52'
A= 51.20
C= 49.66
CB= N. 6°50'33" E.

BENCHMARK
RIM SAN. M.H. & SAN. CONN.
ARBOR GLEN PLACE AND BRENT
ELEV. 761.69

PROP. ELEV.

STATE OF OHIO
RICHARD BILSKI
5244
REGISTERED SURVEYOR

Grading Plan Approved
as shown and/or noted
THOMAS P. GILLES, P.E.
Lake County Engineer
By [signature] Date 6-17-86

ZONING PERMIT #5255
ISSUED 6-16-86
SUBJECT TO APPROVAL BY:
Lake County Sanitary Eng. ☐
Lake County Eng. Dept. ☒
Lake County Planning Comm. ☐
Lake County Bldg. Dept. ☒
Teno S. Marano

CERTIFICATION
THIS PLAT WAS PREPARED BY ME AND IS CORRECT TO THE BEST OF MY KNOWLEDGE AND BELIEF
[signature]
REG. SURVEYOR NO. 5244

SITE PLAN FOR SCOTT ANDREWS
BEING SUBLOT NO. 1 OF ARBOR GLEN SUBDIVISION PHASE I
VOL. 5 PG. 40
CONCORD TOWNSHIP LAKE COUNTY, OHIO

DATE 6-6-86
SCALE 1"=20'
DRAWN BY [illegible]
CH'K'D BY
F.B.# 514 PG. 45

COLPETZER · WOODS
CONSULTANTS, INC.
MENTOR, OHIO 44060

SHEET 1 OF 1