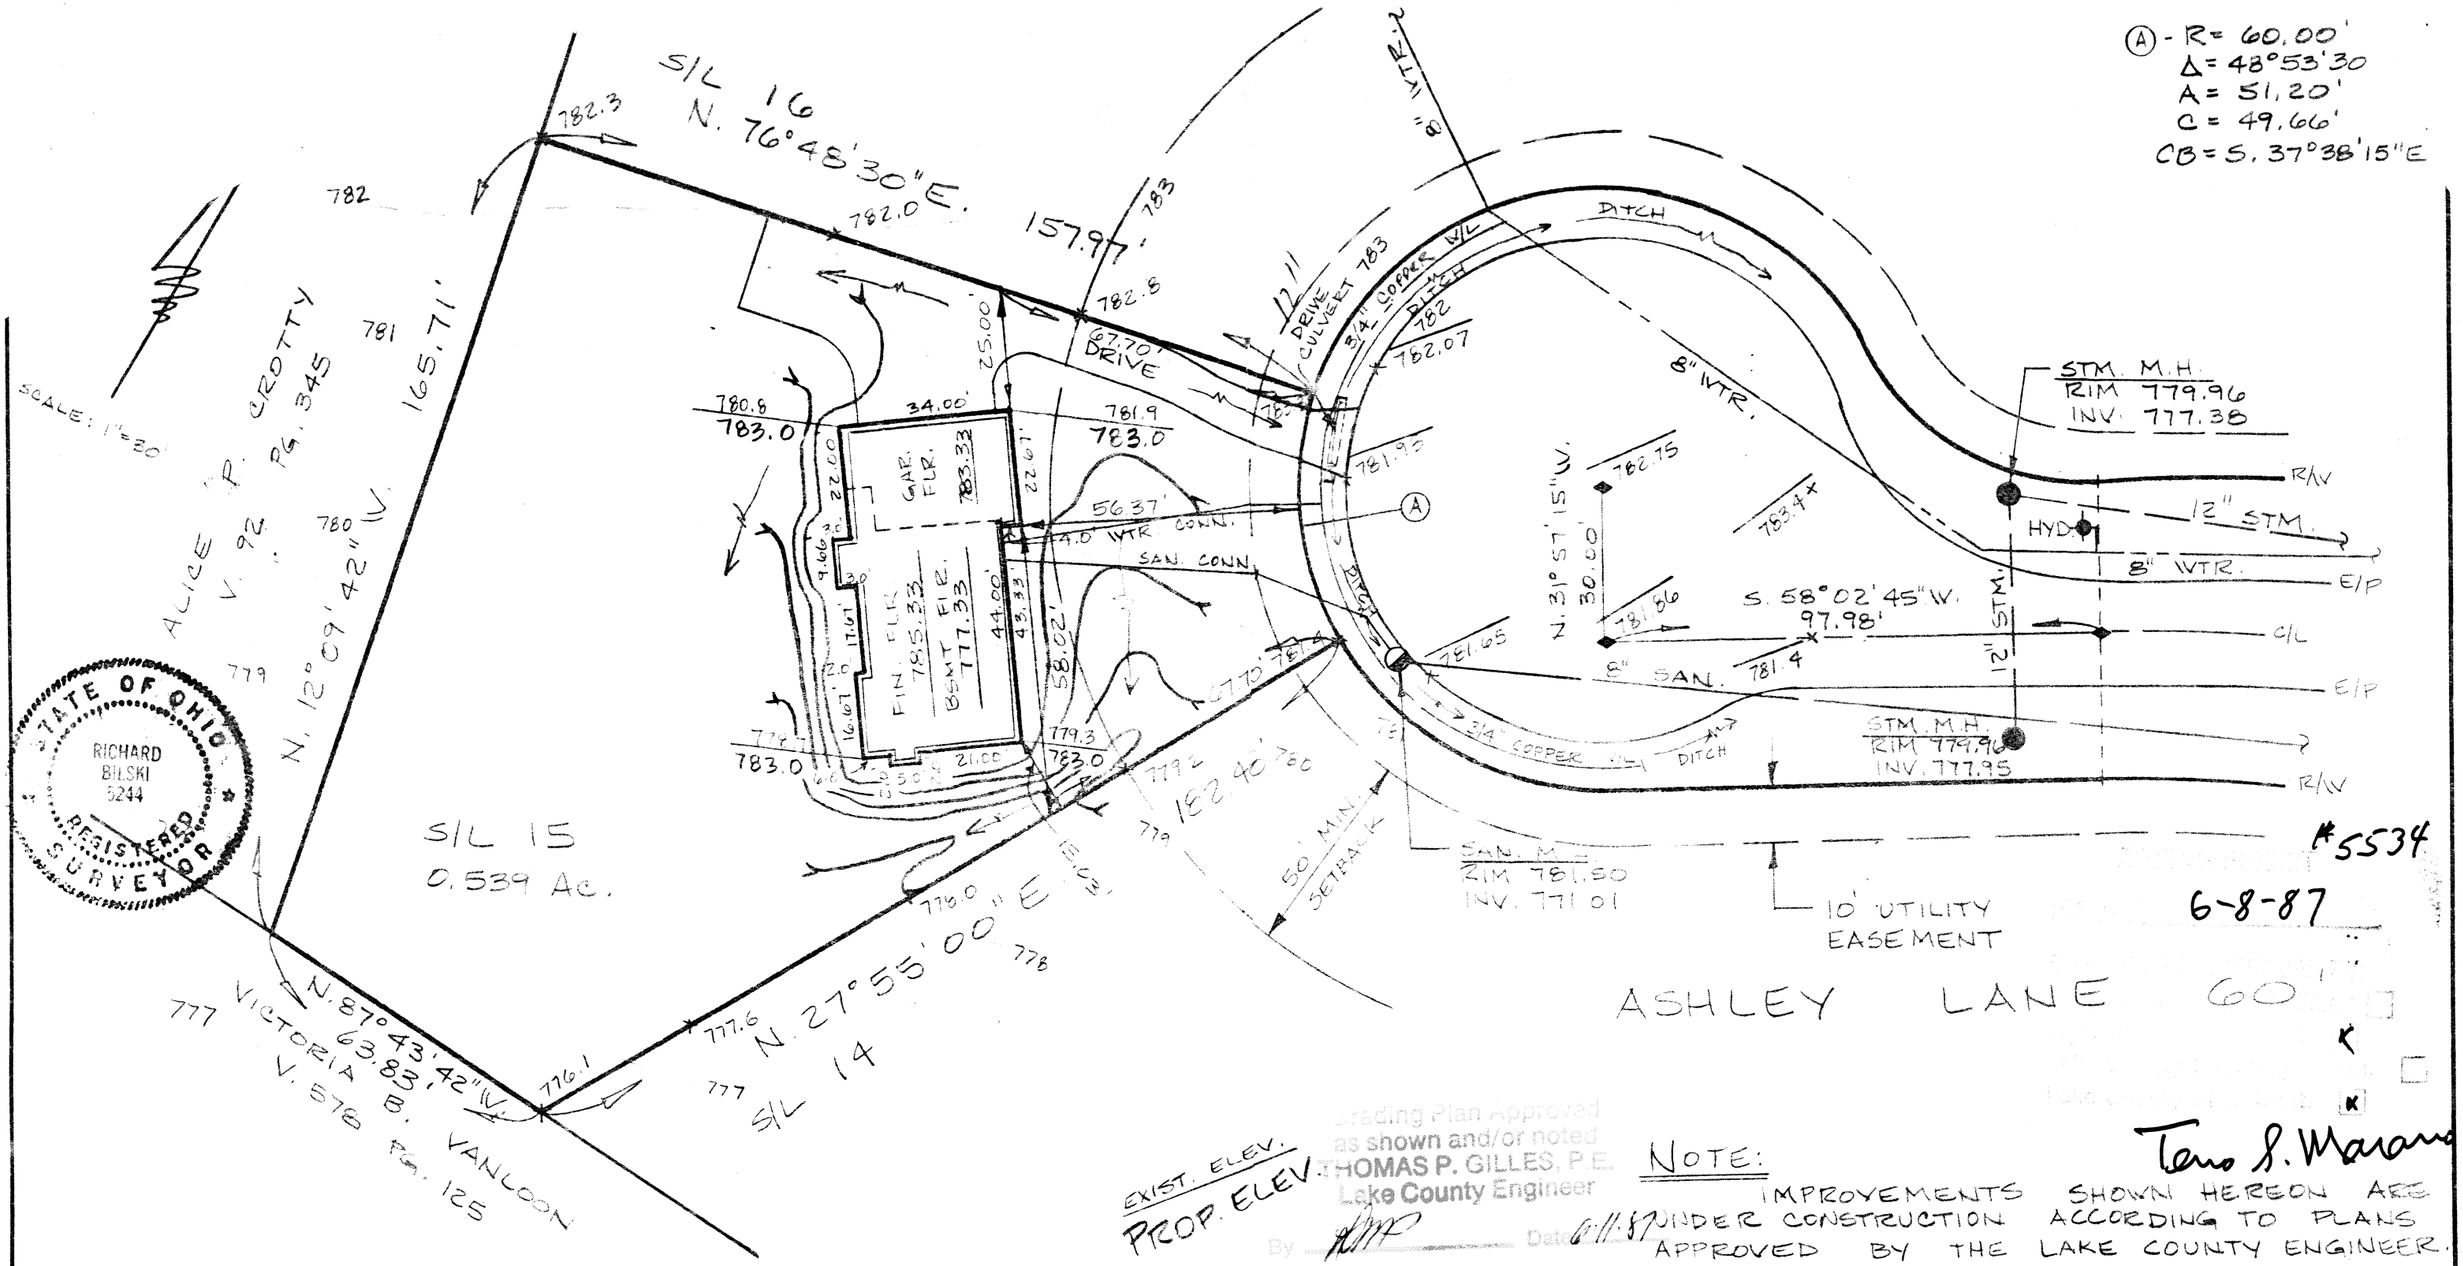

DESIGN CERTIFICATION

THIS PLAT WAS PREPARED BY ME, AND IS CORRECT TO THE BEST OF MY KNOWLEDGE AND BELIEF.

REG. SURVEYOR NO. 5244

AS BUILT CERTIFICATION

I HEREBY CERTIFY THAT THE CIRCLED GRADES ARE EXISTING FINISH GRADES CHECKED IN THE FIELD ON _____ AND THAT SURVEY IS CORRECT TO THE BEST OF MY KNOWLEDGE AND BELIEF.

REG. SURVEYOR NO. _____

COLPETZER · WOODS
CONSULTANTS, INC.
9470 MENTOR AVENUE • MENTOR, OHIO 44060 • (216) 357-7569

DATE 6-3-87
SCALE 1" = 30'
DRWN BY RLS
CHKD BY
JOB NO 87-415
FB 514 PG

SITE PLAN FOR
SCOTT ANDREWS
BEING SUBLOT No. 15 OF THE ARBOR GLEN SUBDIVISION PHASE II, LOT 26 TR. 4, CONCORD TOWNSHIP, LAKE COUNTY, OHIO