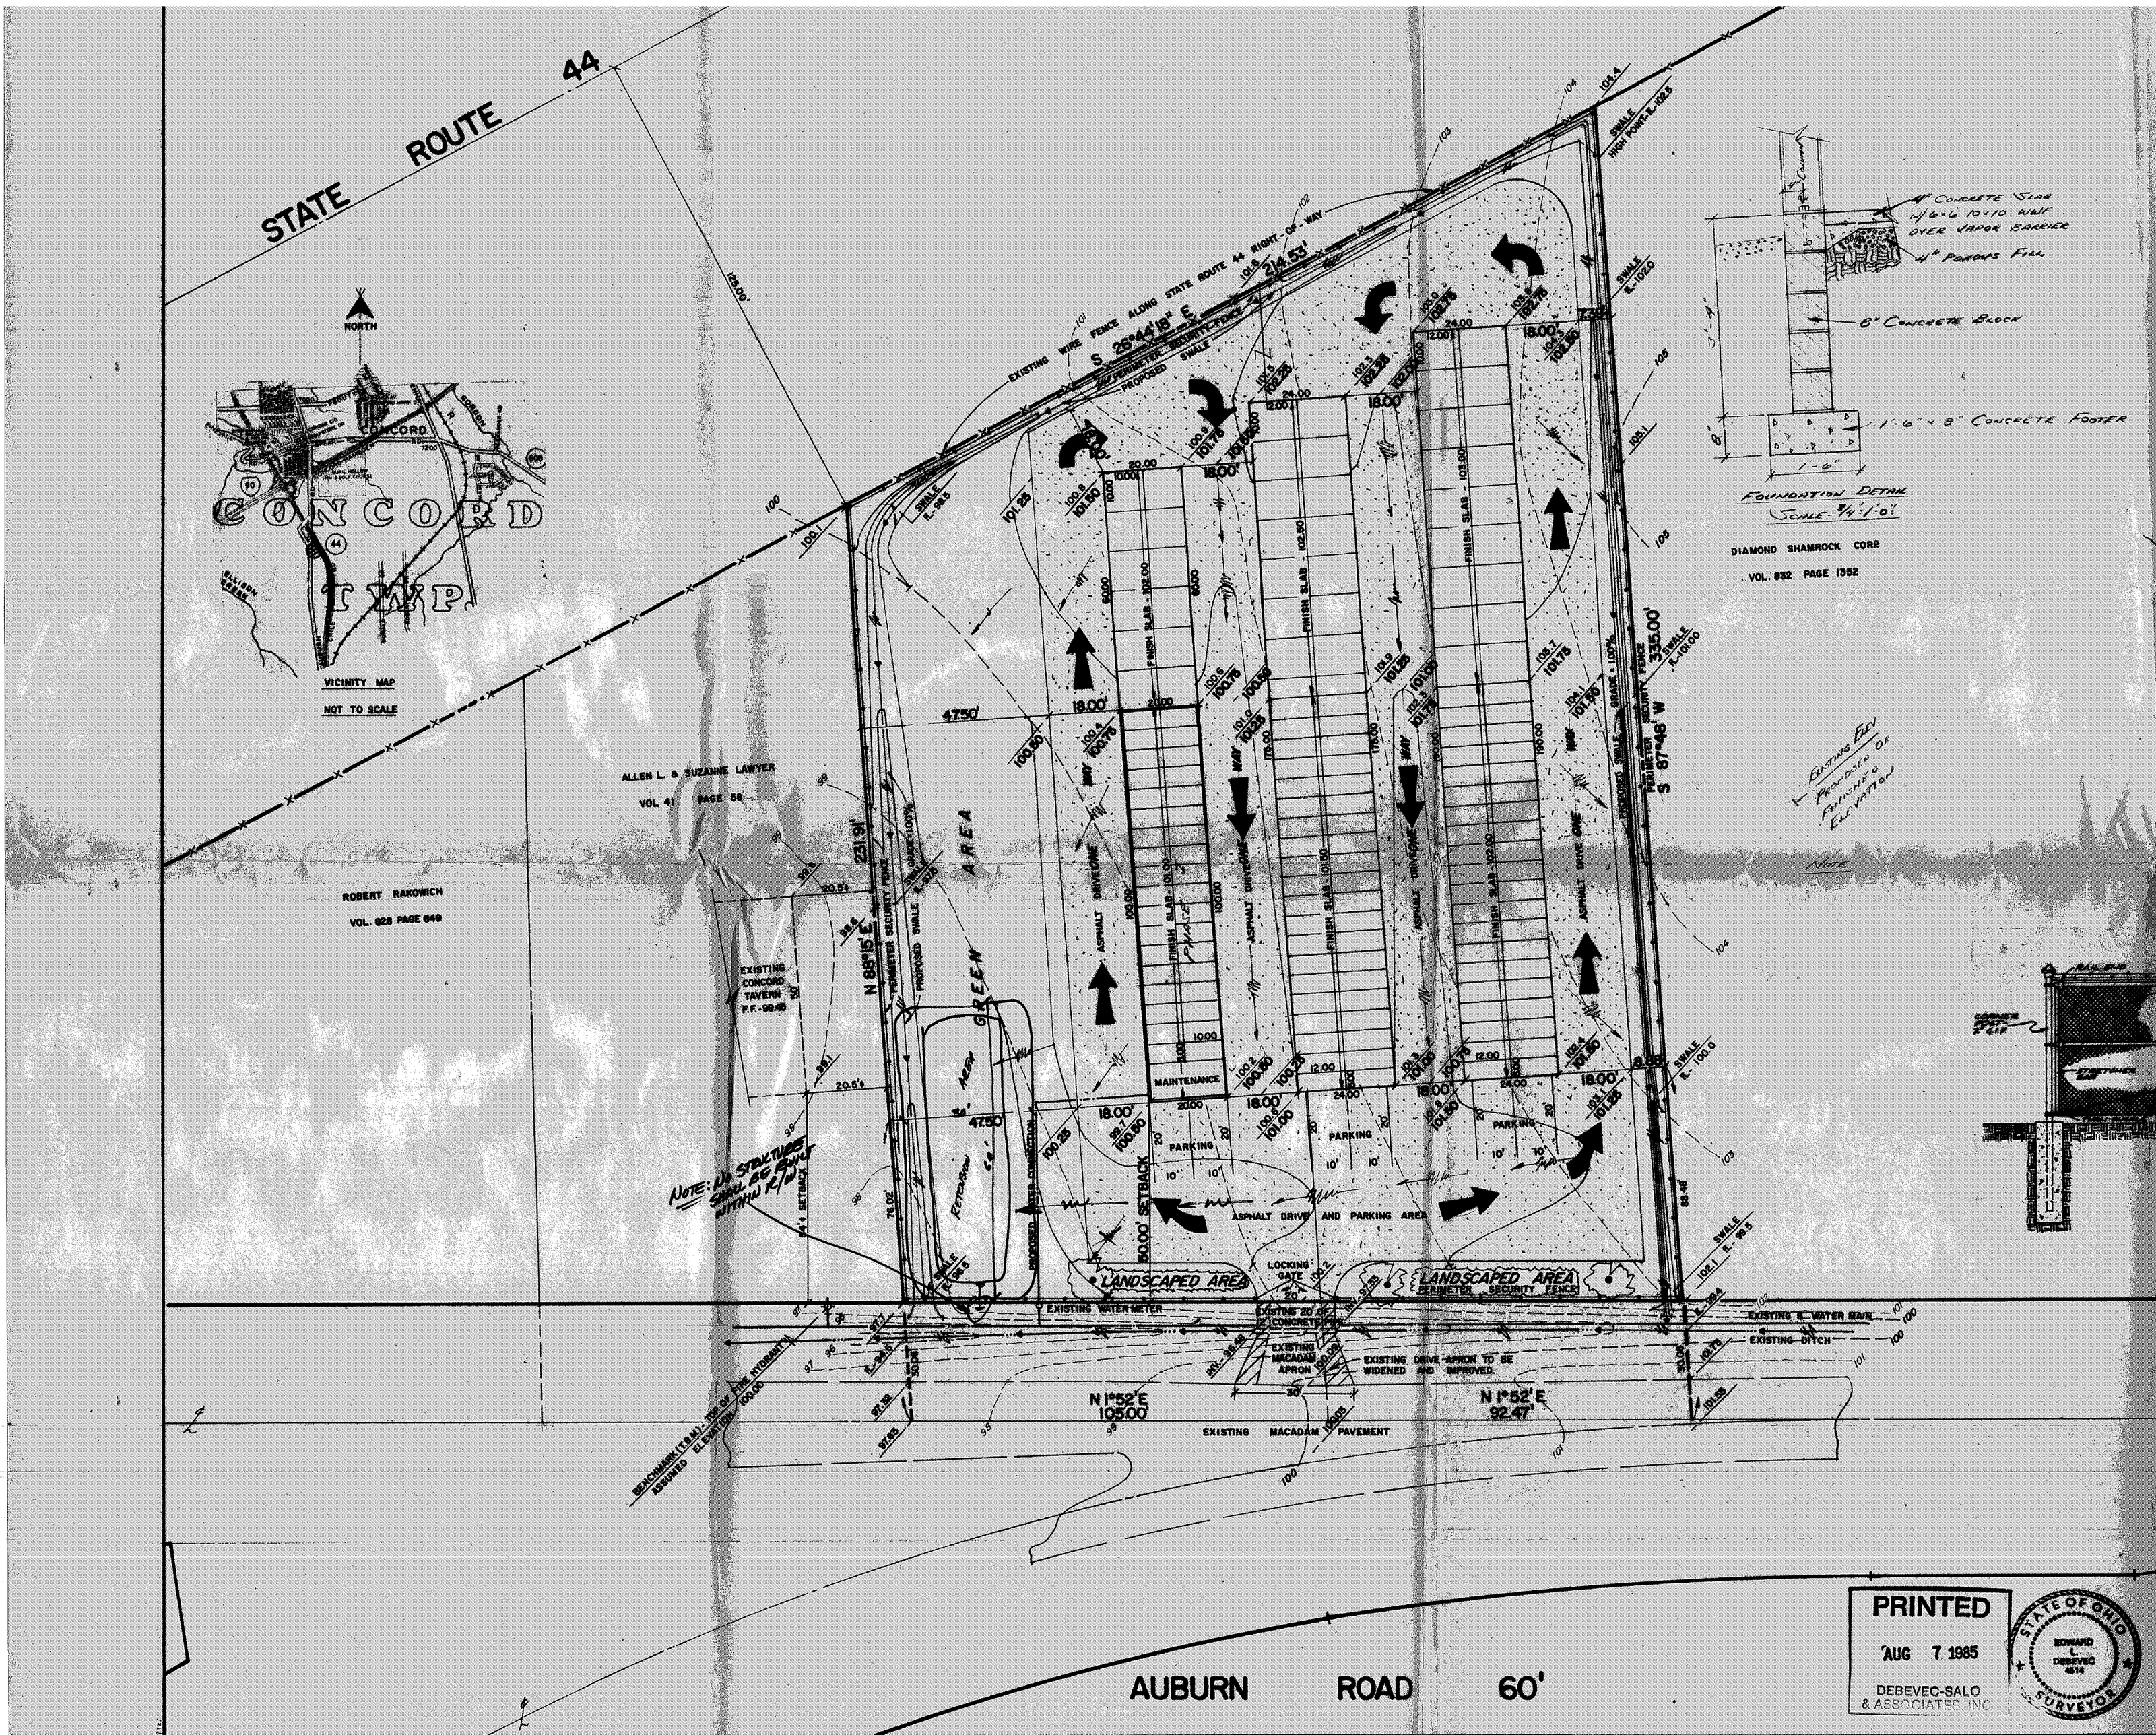

ZONING PERMIT #5084
ISSUED 8-16-85
SUBJECT TO APPROVAL BY:
Lake County Sanitary Eng. ☐
Lake County Eng. Dept. ☒
Lake County Planning Comm. ☐
Lake County Bldg. Dept. ☒
Teno S Marano

PRINTED
AUG 7 1985
DEBEVEC-SALO & ASSOCIATES, INC.

STATE OF OHIO
EDWARD L. DEBEVEC
4614
SURVEYOR

DEBEVEC · SALO & ASSOCIATES, INC.
CIVIL ENGINEERS - SURVEYORS
PAINESVILLE OHIO

CONCORD MINI-STORAGE-7611 AUBURN ROAD
OWNER: BEMARI CORP.
7959 RTE. 46 SOUTH, EAST ORWELL, O. 44034

REVISIONS	
4.	
3.	
2.	
1.	

DRAWN BY	DATE	CHK'D BY	DATE
L.L.	JULY 85		
SCALE 1"=20'			

FILE #
W. O. # 6290
1
1

DEBEVEC · SALO & ASSOCIATES, INC.
CIVIL ENGINEERS · SURVEYORS