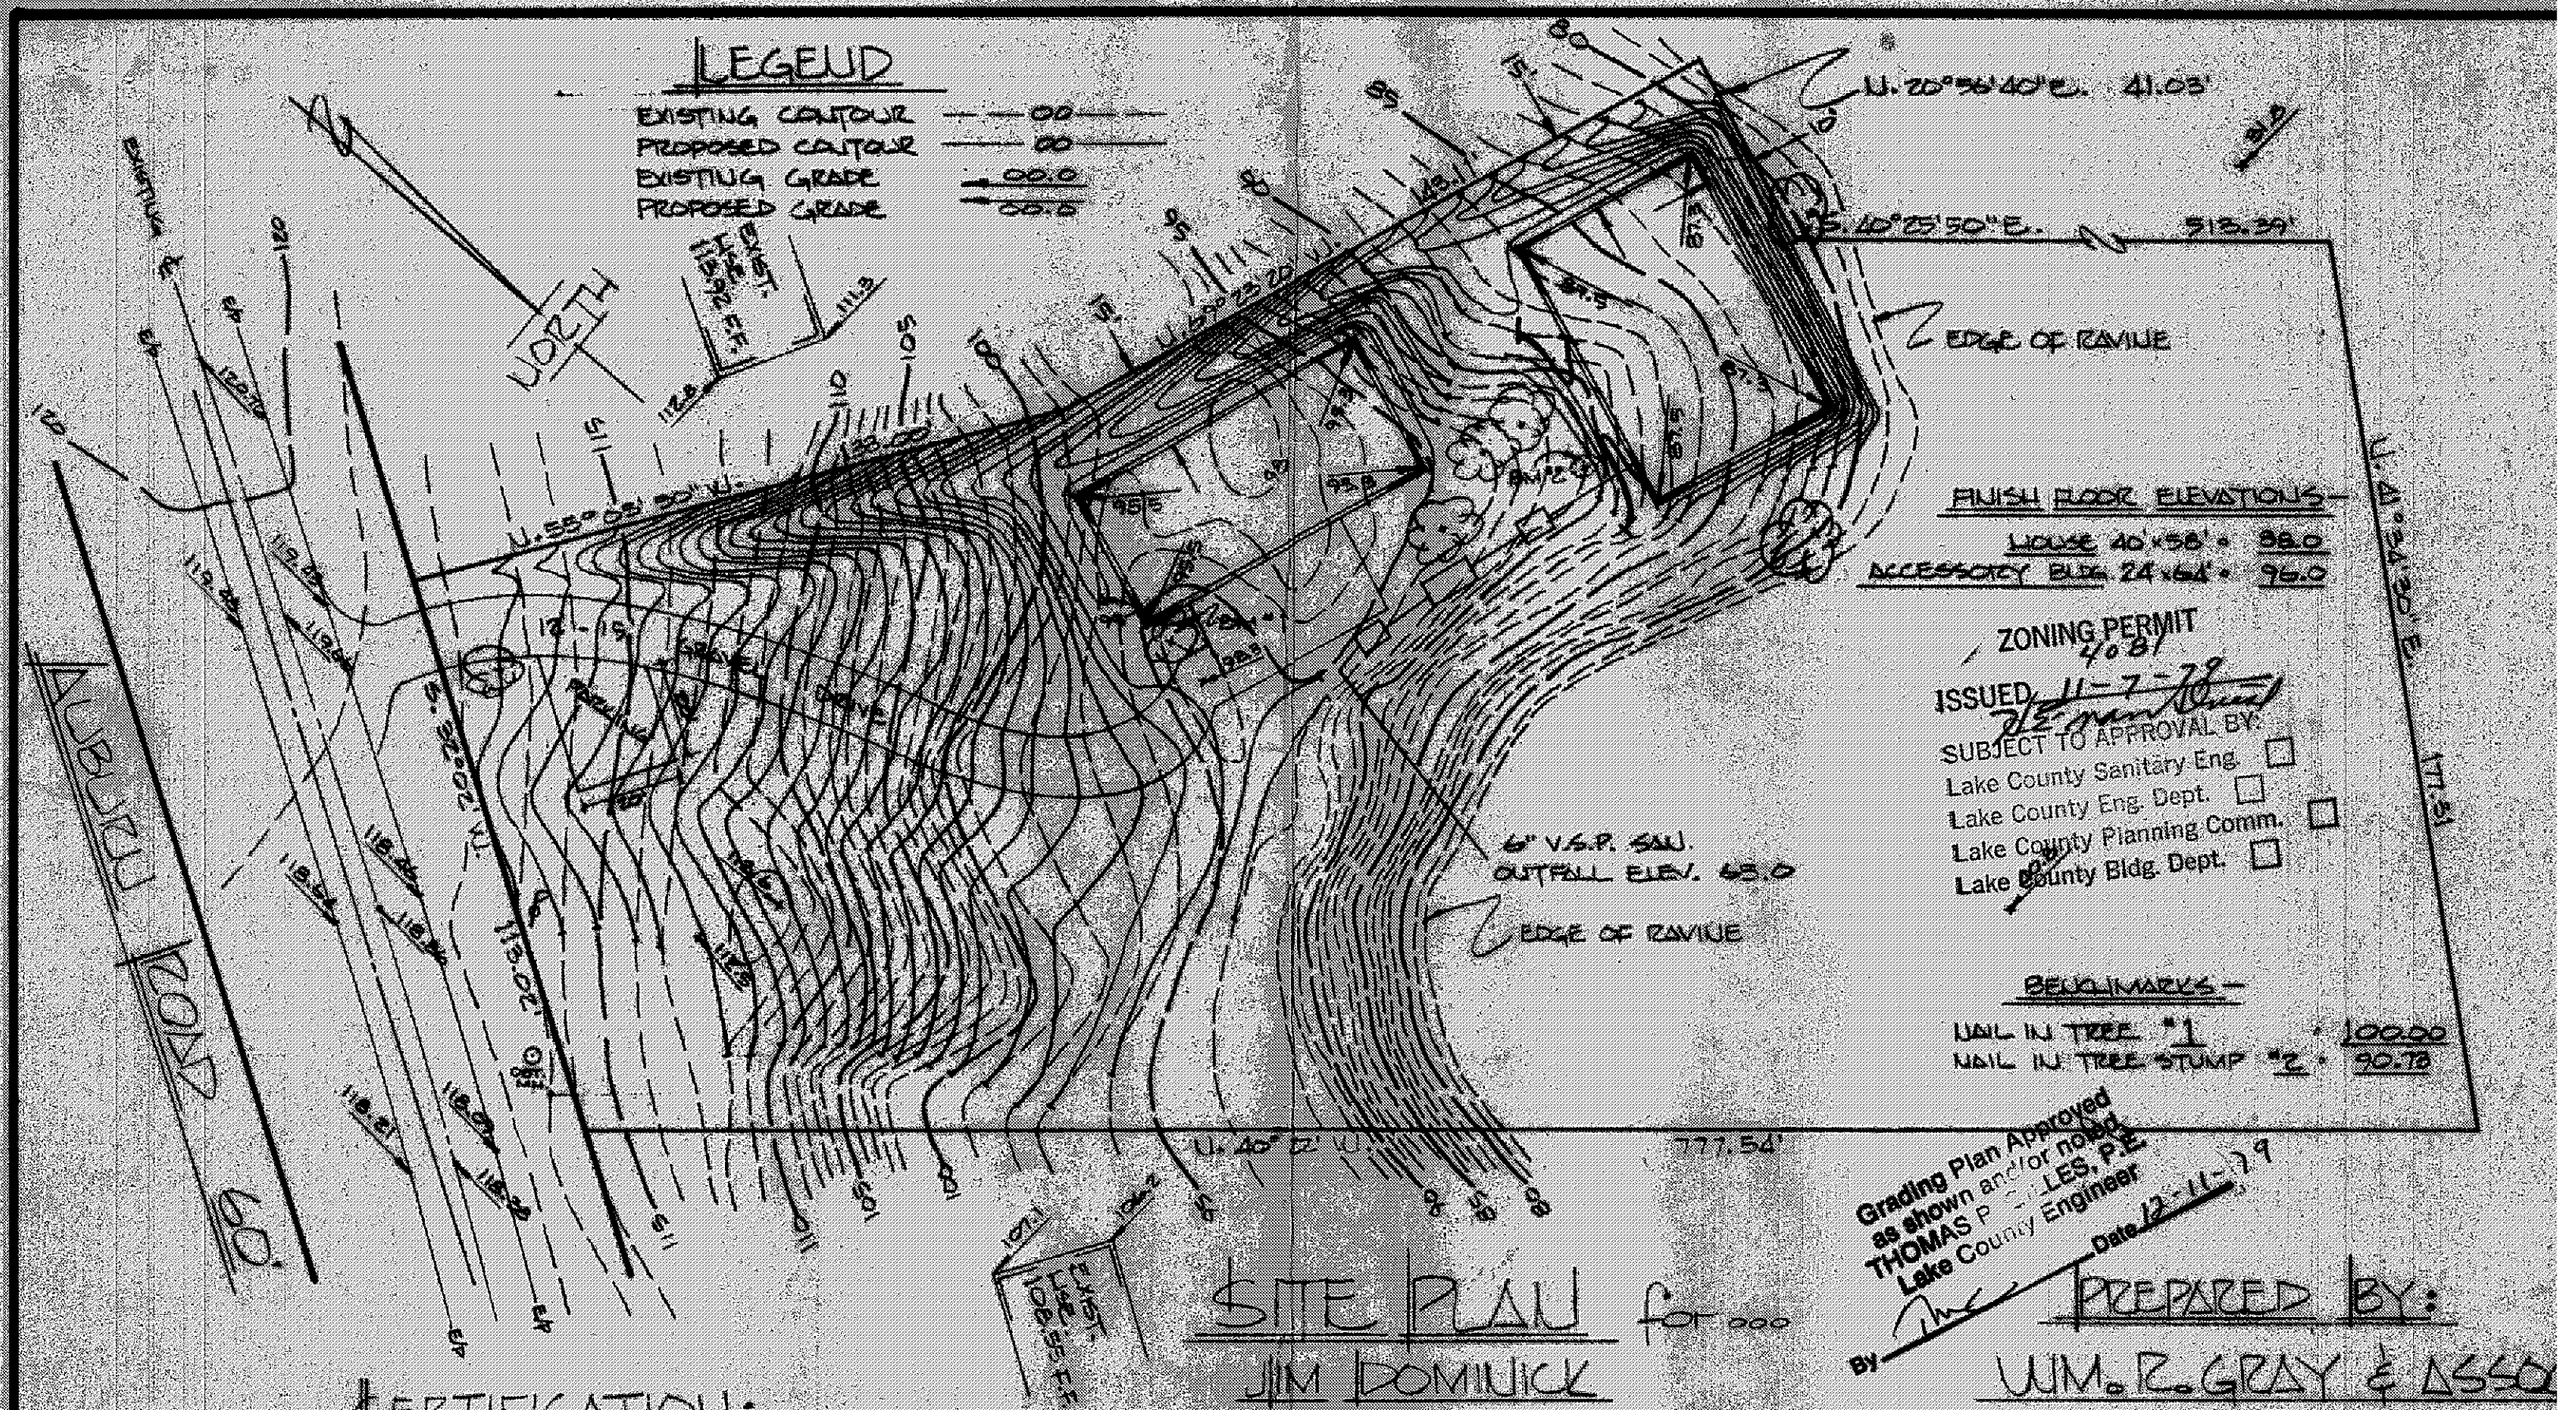

SITE PLAN for ...

JIM DOMINICK

BEING SUBLOT No 3 AND PART OF No 4 IN HILLTOP SPRING ESTATES AS RECORDED IN LAKE COUNTY RECORD PLATS VOL. K PG. 41. SITUATED IN TOWNSHIP OF CONCORD, COUNTY OF LAKE, STATE OF OHIO.

CERTIFICATION:

I HEREBY CERTIFY THAT THIS PLAT IS CORRECT TO THE BEST OF MY KNOWLEDGE...

William J. Haas

WILLIAM J. HAAS, P.S. #4793

STATE OF OHIO
WILLIAM J. HAAS
4793
REGISTERED SURVEYOR

PREPARED BY:

WM. R. GRAY & ASSO

7547 MENTOR AVE.
MENTOR, OHIO

DATE ... OCTOBER 1, 1979

SCALE ... 1" = 30'

DRAWN BY ... [illegible]

FB#93 PG.#81