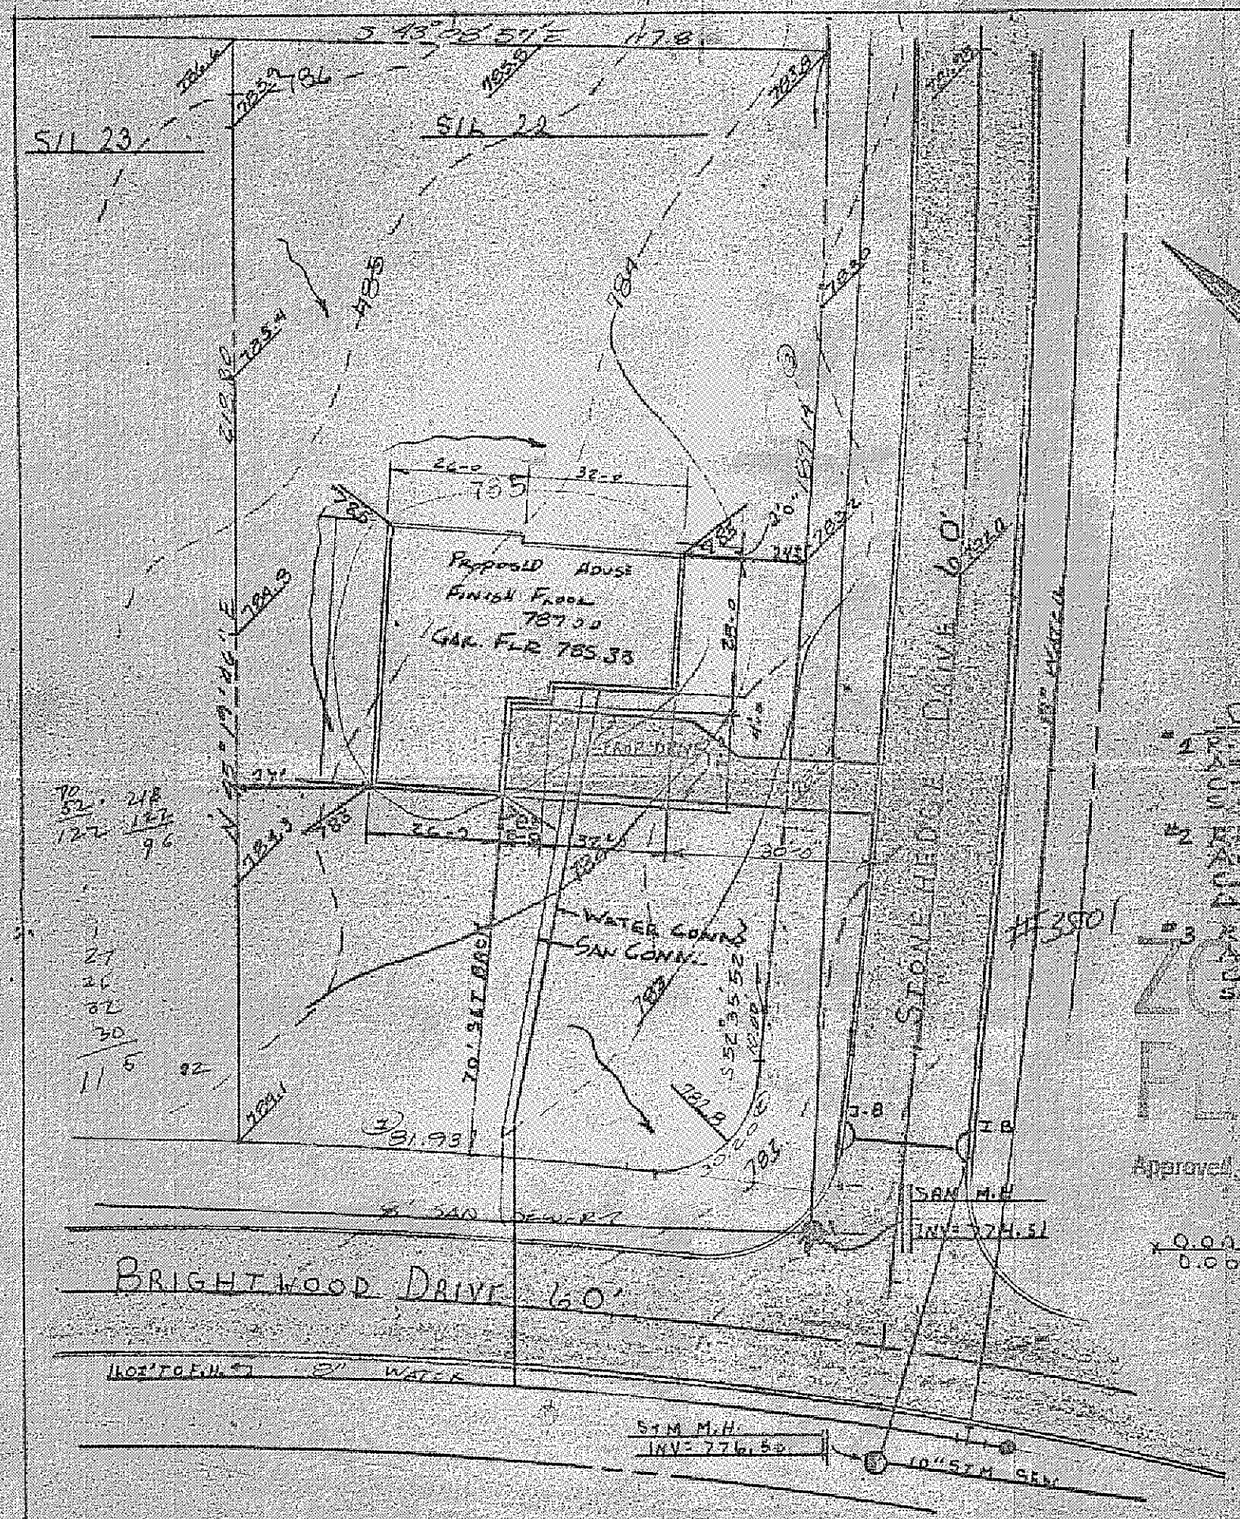

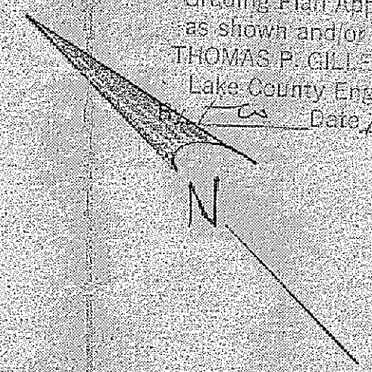

Grading Plan Approved as shown and/or noted
THOMAS P. GILLES, P.E.
Lake County Engineer
By [signature] Date 11 Jan 78

Site Plan For

John Ruple
9445 Headland Road
Mentor, Ohio

Being Sublot No. 22 In The Brigtwood Community Sub. No 1 In Concord, Ohio

#7097 Brightwood Dr.

Prepared By

Wm. R. Gray And Assoc. Inc.
7547 Mentor Ave.
Mentor Ohio
Scale 1" = 30' Date: Nov. 30, 1977

Curve Data

#1 R= 859.00
A= 81.93
C= 81.90
S 40°15'30"E

#2 R= 20.00
A= 30.20
C= 29.13
∠ 86°39'52"

#3 R= 1597.00
A= 189.14
C= 189.02
S 49°10'18"W

Zoning Permit

Approved 12-12-77
[signature]

x 0.00 Exist Elev
0.00 Prop Elev.

Certification

I Hereby Certify That This Plat Is Corret To The Best Of My Knowledge

By Wm. R. Gray
Wm R. Gray Reg Surv #2752

STATE OF OHIO
WM. R. GRAY
2752
REGISTERED
PROFESSIONAL SURVEYOR