TYPICAL E.T. TRENCH CROSS SECTION

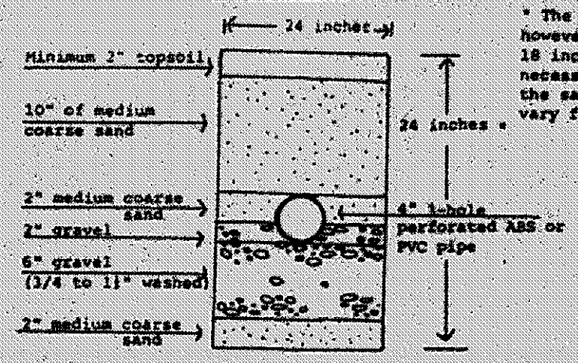

* The standard ET trench is 24 inches, however the trench can vary between 18 inches to 30 inches deep if necessary. When trench depth varies, the sand at the top of trench will vary from 10 to 18 inches deep.

TYPICAL LEACHING TRENCH CROSS SECTION

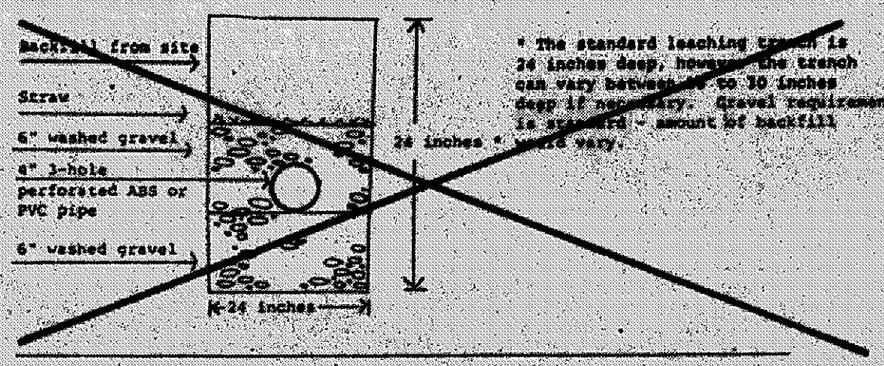

* The standard leaching trench is 24 inches deep, however the trench can vary between 18 to 30 inches deep if necessary. Gravel requirement is standard - amount of backfill would vary.

TYPICAL CURTAIN DRAIN CROSS SECTION

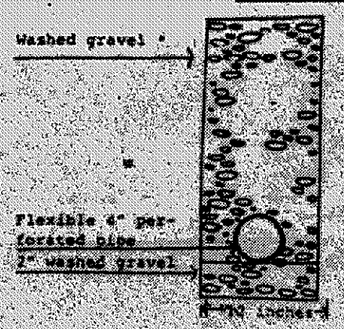

* The curtain drain must be 6 inches deeper than deepest ET/Leaching trench bottom.

TRENCH DETAILS

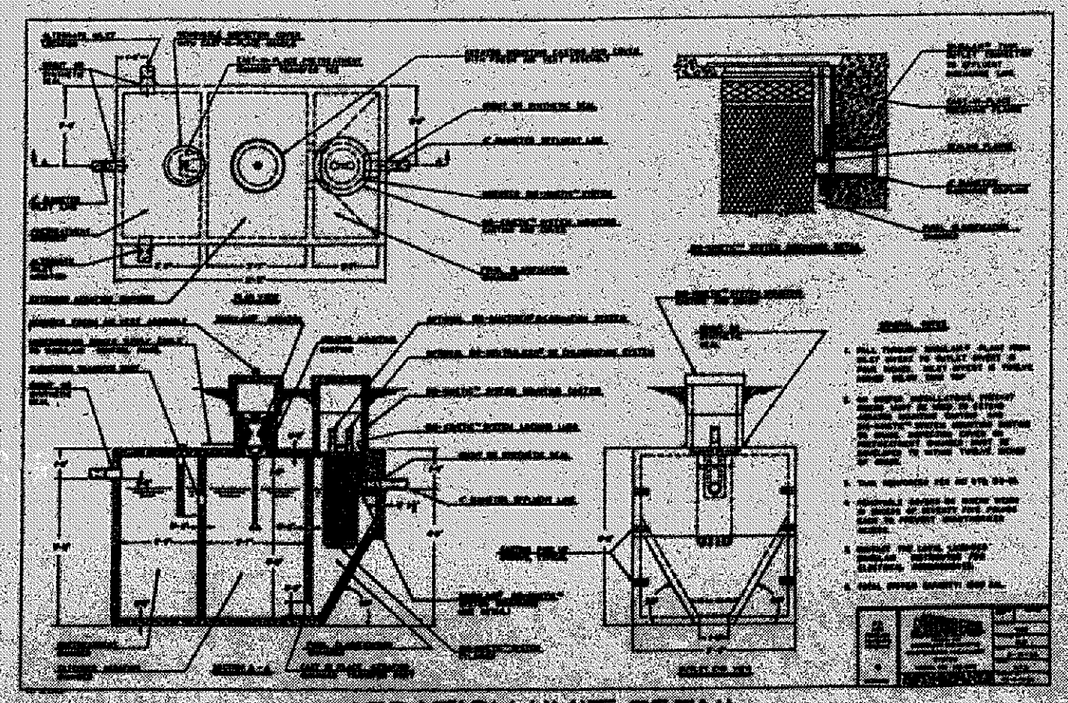

AERATION UNIT DETAIL
OR EQUAL

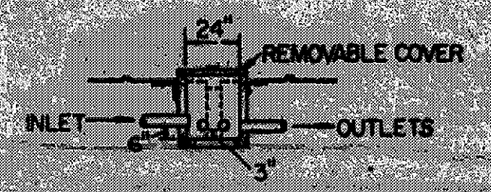

DISTRIBUTION BOX SECTION

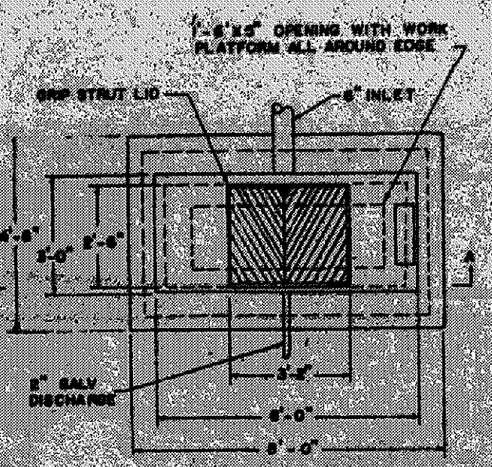

TOP VIEW

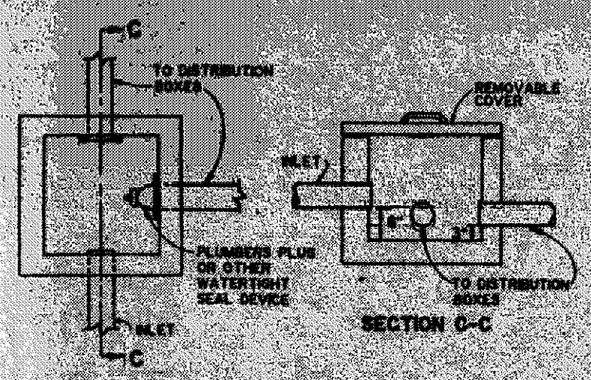

SECTION C-C

SPLITTER BOX DETAIL

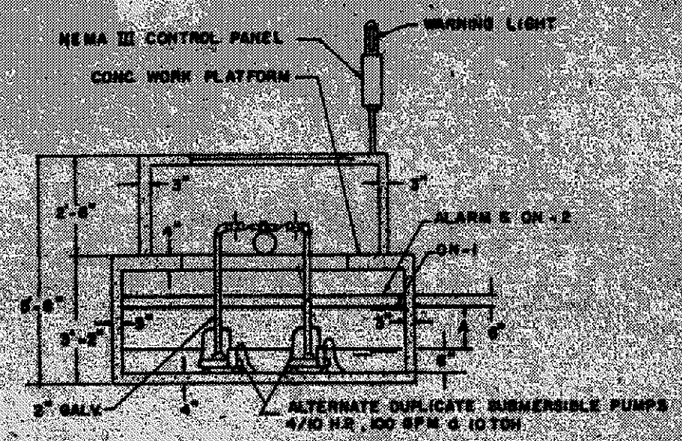

SECTION A-A

500 GALLON DOSING TANK OR EQUAL

DRAWING No.
JAR-OC1-9602