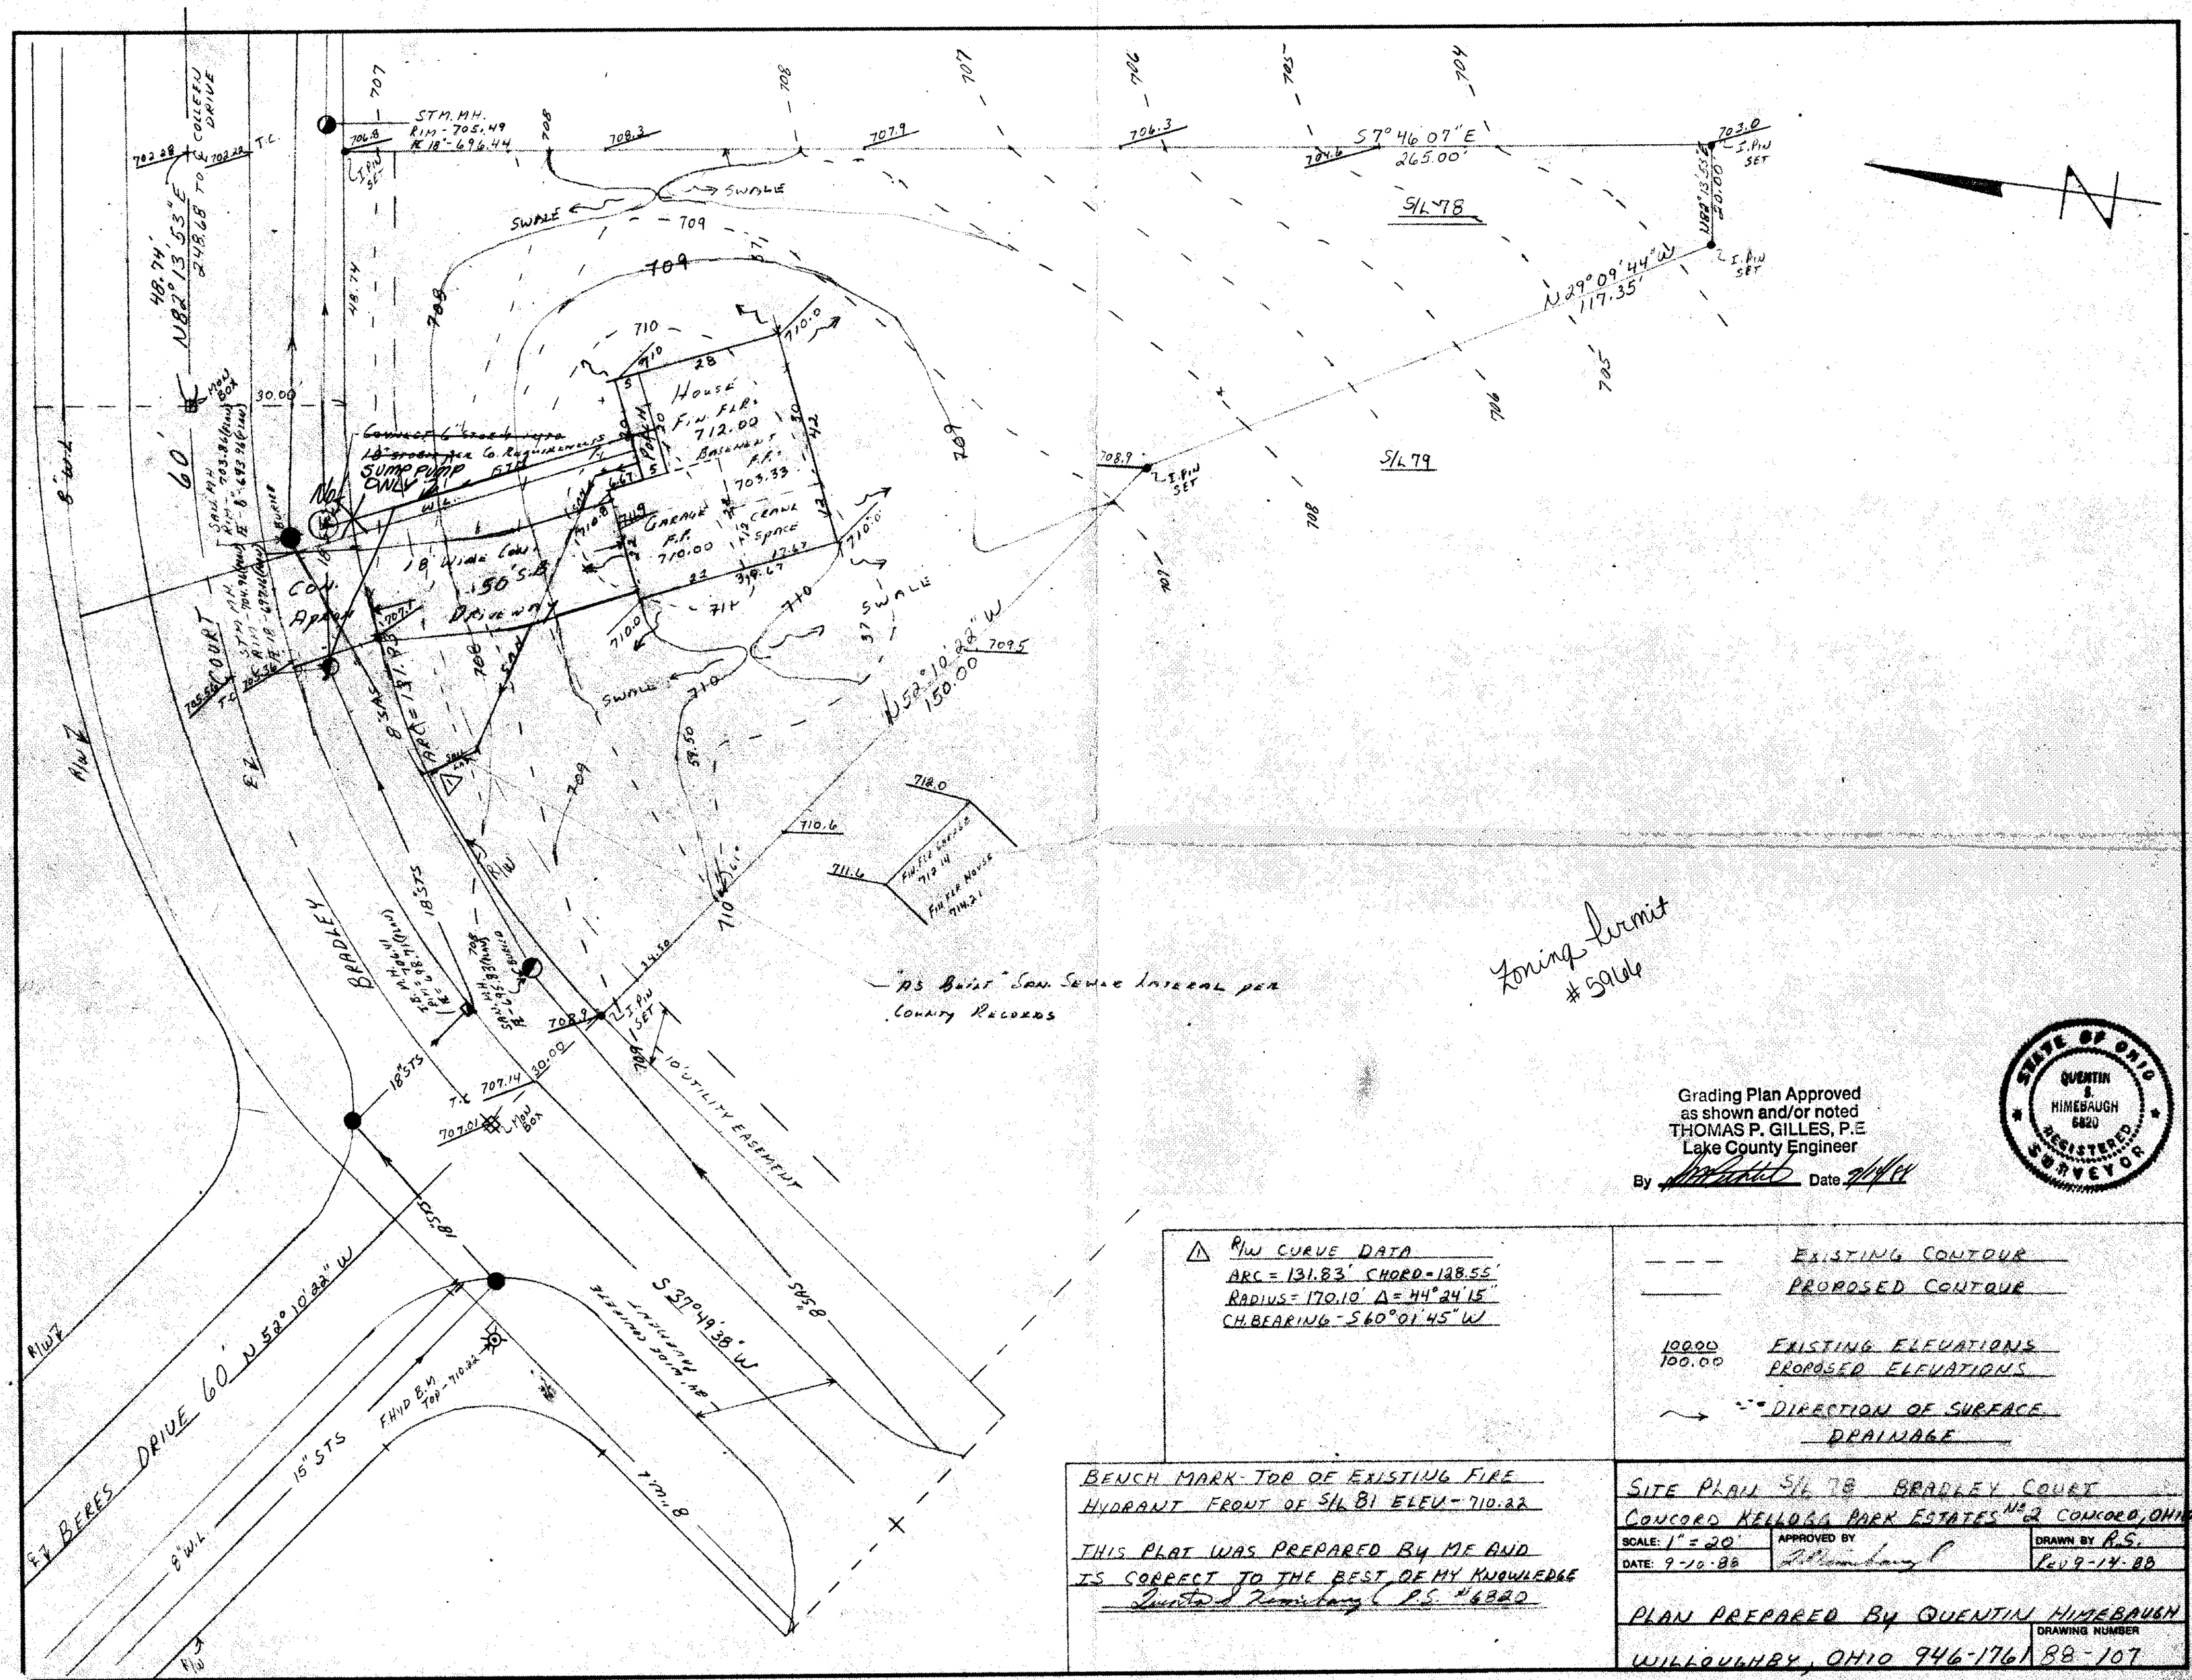

Grading Plan Approved
as shown and/or noted
THOMAS P. GILLES, P.E.
Lake County Engineer
By [signature] Date 9/14/88

STATE OF OHIO
QUENTIN S. HIMEBAUGH
6820
REGISTERED SURVEYOR

△1 R/W CURVE DATA
ARC = 131.83' CHORD = 128.55'
RADIUS = 170.10' Δ = 44°24'15"
CH. BEARING - S60°01'45"W

— — — EXISTING CONTOUR
——— PROPOSED CONTOUR

100.00 / 100.00 EXISTING ELEVATIONS / PROPOSED ELEVATIONS

→ DIRECTION OF SURFACE DRAINAGE

BENCH MARK - TOP OF EXISTING FIRE HYDRANT FRONT OF S/L 81 ELEV - 710.22

THIS PLAT WAS PREPARED BY ME AND IS CORRECT TO THE BEST OF MY KNOWLEDGE
Quentin S. Himebaugh P.S. #6820

SITE PLAN S/L 78 BRADLEY COURT
CONCORD KELLOGG PARK ESTATES No 2 CONCORD, OHIO

SCALE: 1" = 20'	APPROVED BY [signature]	DRAWN BY R.S.
DATE: 9-10-88		Rev 9-14-88

PLAN PREPARED BY QUENTIN HIMEBAUGH
WILLOUGHBY, OHIO 946-1761

DRAWING NUMBER 88-107

EDYNE POST 18AB-14 - 17 x 22