PRECAST MANHOLE

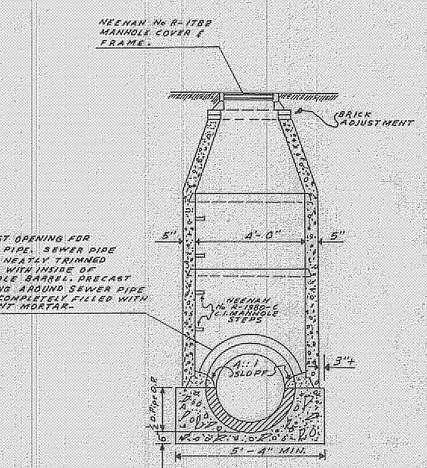

SECTION VIEW

TYPICAL TRENCH

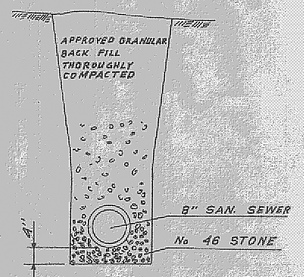

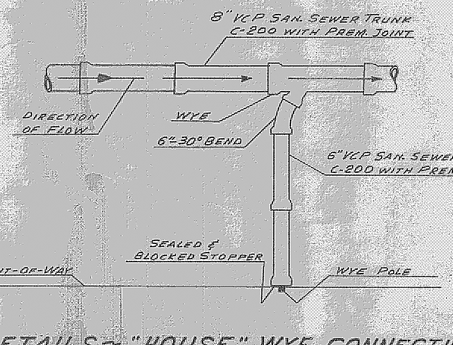

DETAILS - "HOUSE" WYE CONNECTION

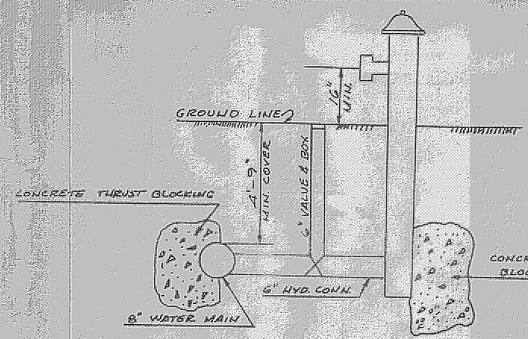

DETAIL OF HYDRANT ASSEMBLY
NO SCALE

APPROVED BY THE LAKE COUNTY SANITARY ENGINEER THIS ____ DAY OF _____ 1973.

_____

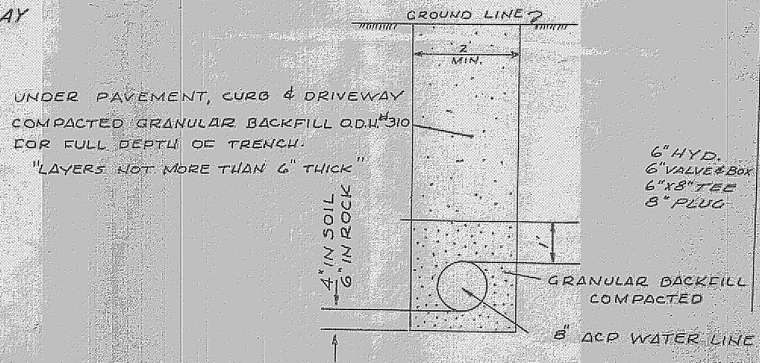

WATER LINE TRENCH DETAIL

NOTE: ALL CONSTRUCTION SHALL BE DONE IN ACCORDANCE WITH THE LAKE COUNTY SAN. SEWER SPEC.

PLAN & PROFILE
SANITARY SEWER TO SERVE PARCEL A & B
FOR
DONDORFER BROS. INC.
CONCORD T.WP. LAKE CO. OHIO
SCALE AS SHOWN MARCH 1973

Grading Plan Approved as shown and/or noted
THOMAS B. GILLES, P.E.
Lake County Engineer
By J W K Date 7 May 73

FULLERTON-KERR & ASSOC.
REG. ENGINEERS & SURVEYORS
PAINESVILLE, OHIO

Job # 73/6