PRECAST MANHOLE

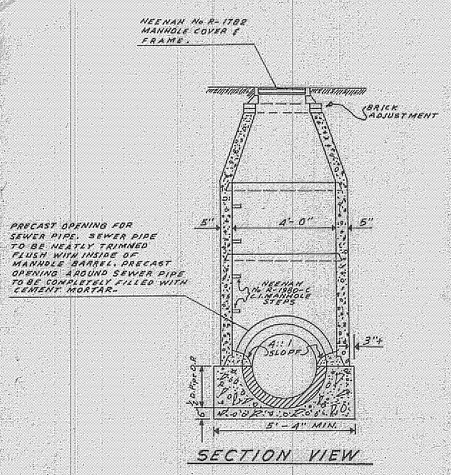

SECTION VIEW

TYPICAL TRENCH

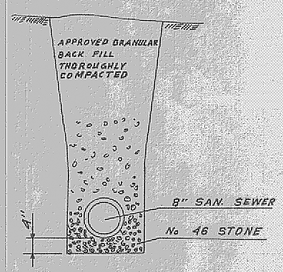

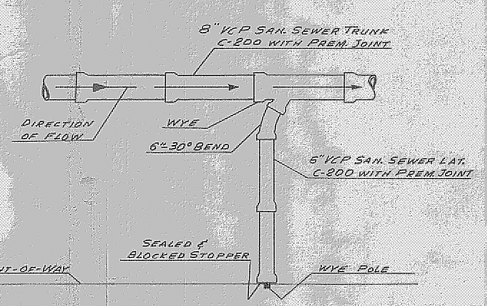

DETAILS ~ "HOUSE" WYE CONNECTION

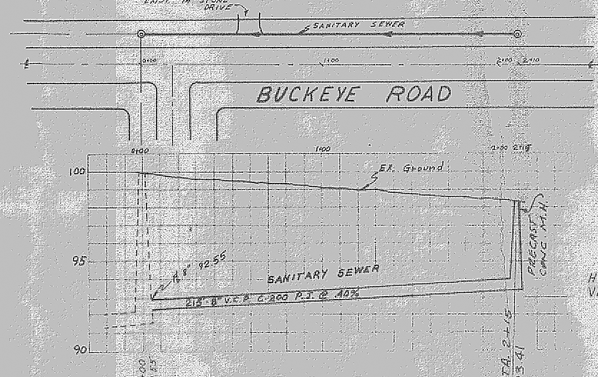

NOTE: ALL CONSTRUCTION SHALL BE DONE IN ACCORDANCE WITH THE LAKE COUNTY SAN. SEWER SPEC.

PLAN & PROFILE
SANITARY SEWER TO SERVE PARCEL A & B
FOR
DONDORFER BROS. INC.
CONCORD TWP. LAKE CO. OHIO
SCALE AS SHOWN MARCH 1973

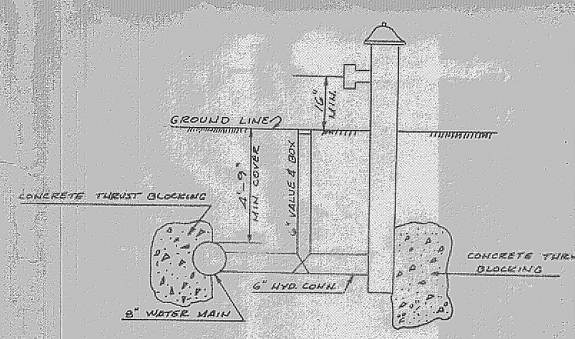

DETAIL OF HYDRANT ASSEMBLY
NO SCALE

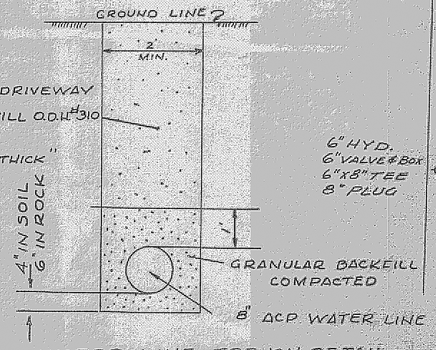

WATER LINE TRENCH DETAIL

APPROVED BY THE LAKE COUNTY SANITARY ENGINEER THIS ____ DAY OF _____ 1973.

_____

Grading Plan Approved as shown and/or noted
THOMAS P. GILLES, P.E.
Lake County Engineer
By J W K Date 7 May 73

FULLERTON-KERR & ASSOC.
REG. ENGINEERS & SURVEYORS
PAINESVILLE, OHIO
Job. #73/41