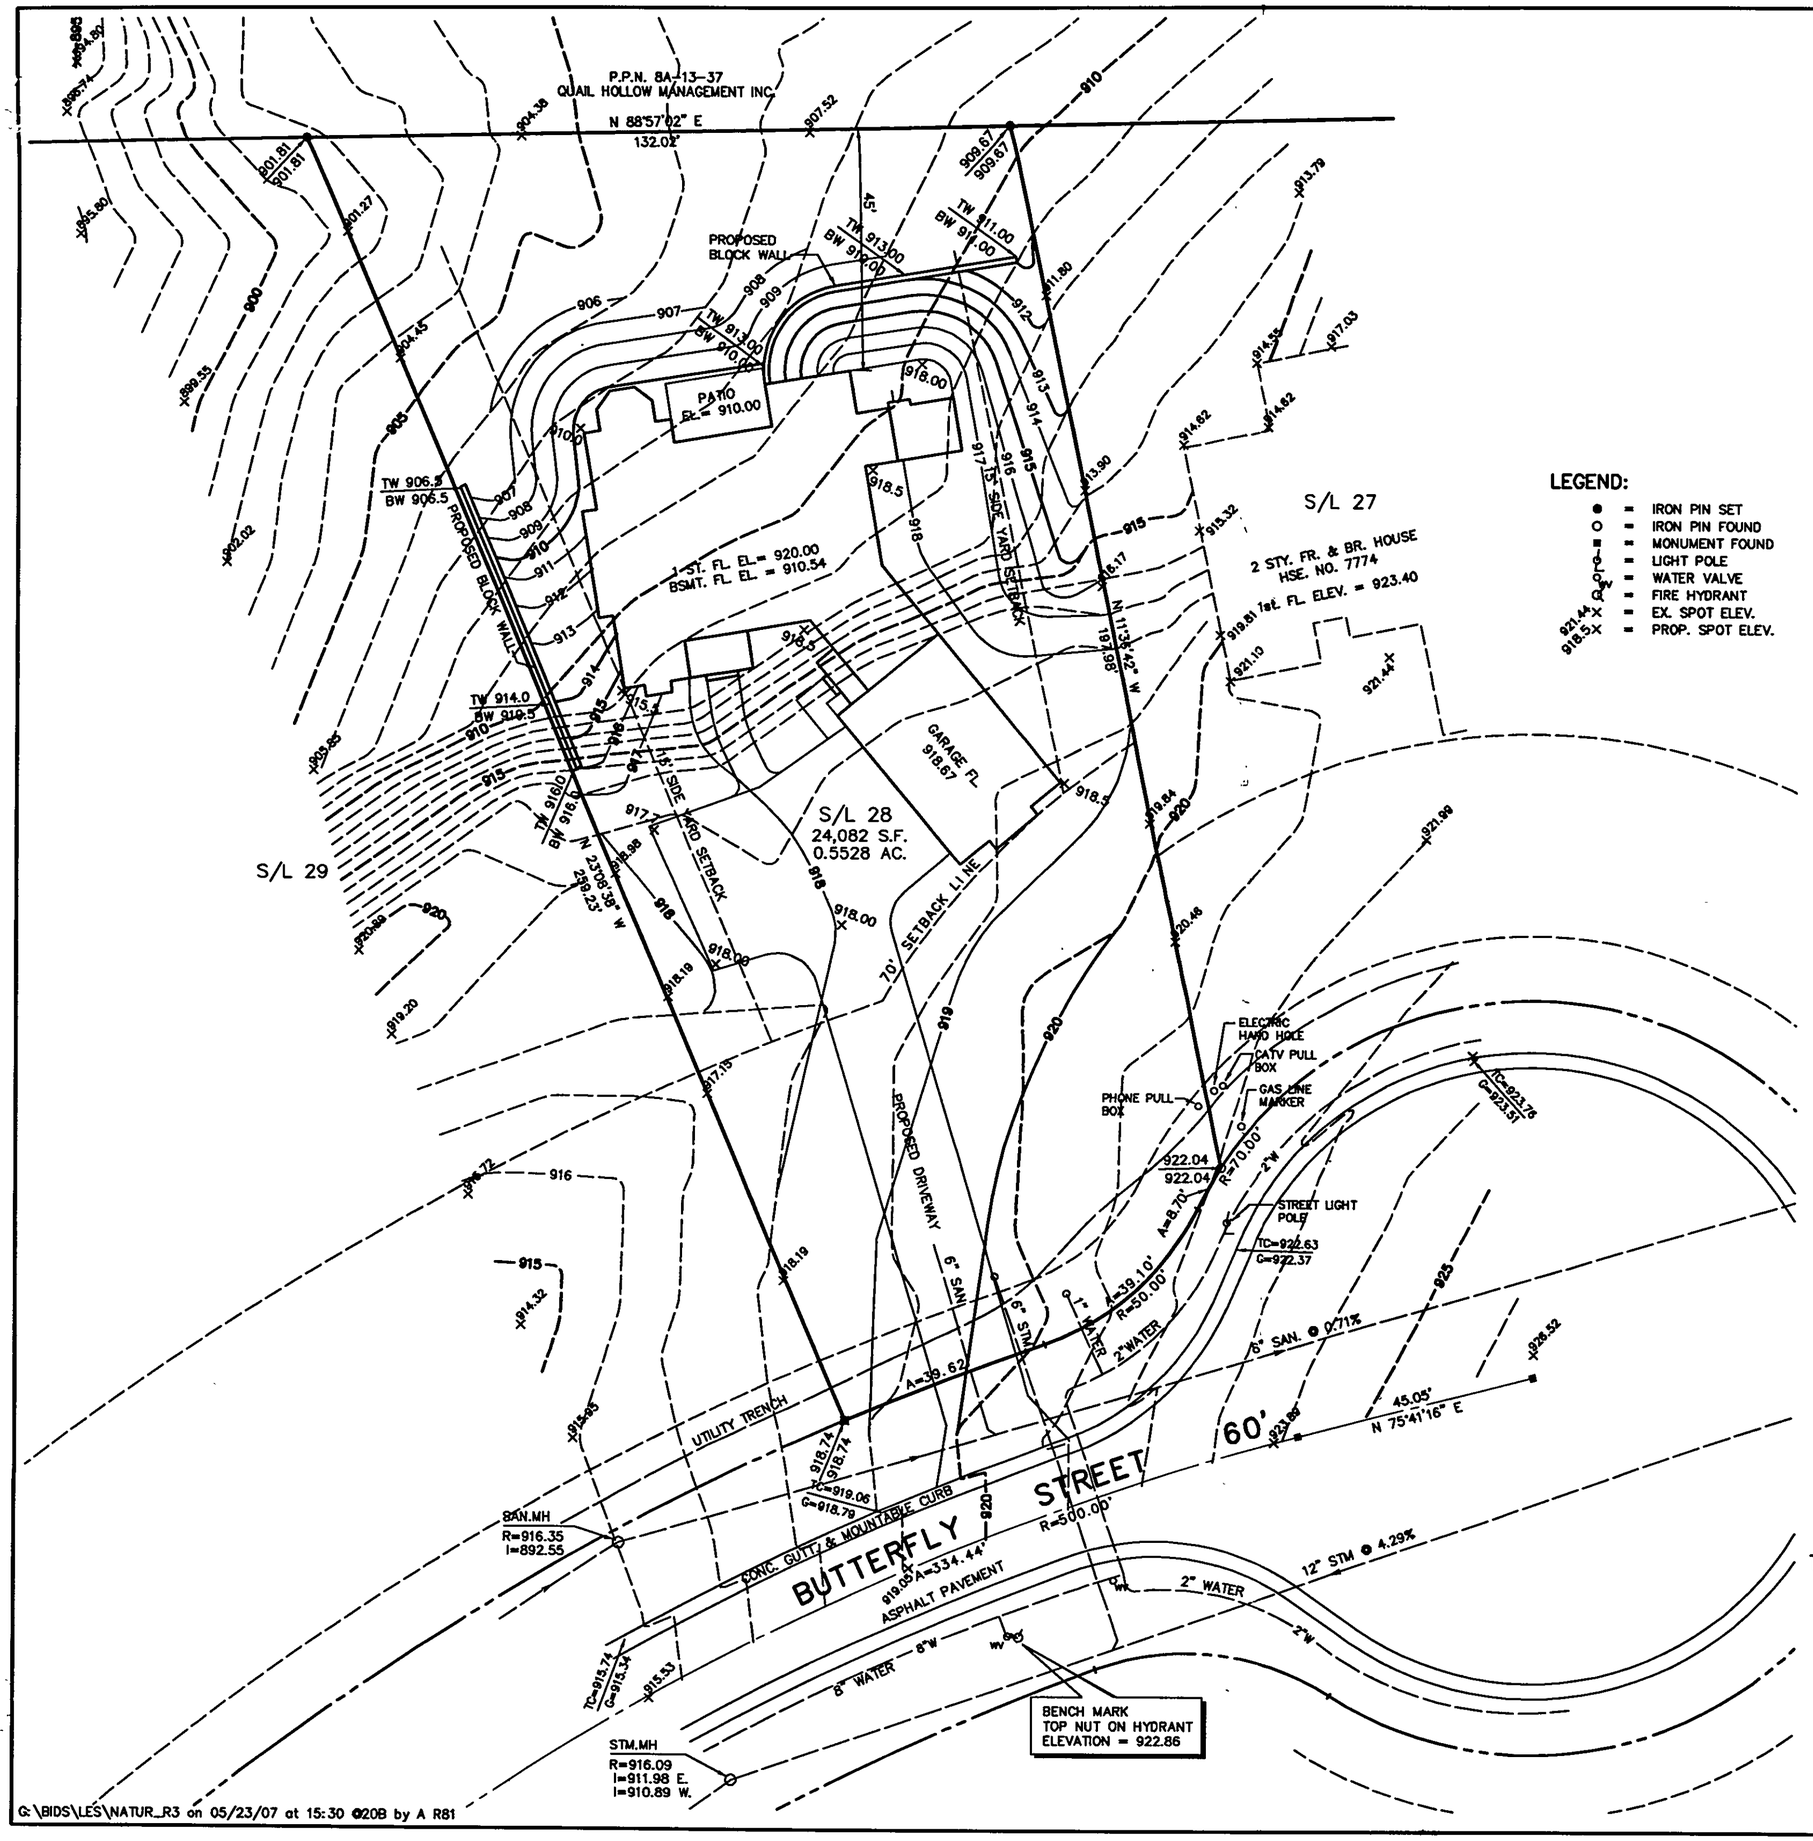

N

SCALE 1" = 20'

0' 10' 20' 40'

GRAPHIC SCALE

LEGEND:

- ● = IRON PIN SET
- O = IRON PIN FOUND
- ■ = MONUMENT FOUND
- = LIGHT POLE
- = WATER VALVE
- = FIRE HYDRANT
- 921.44 X = EX. SPOT ELEV.
- 918.5 X = PROP. SPOT ELEV.

Approved as shown and/or noted
JAMES R. GILLS, P.E.
County Drainage Engineer
By L.S. Date 5/29/07

SITE PLAN
FOR
SUBLOT NO. 28
OF
THE NATURE PRESERVE NORTH PHASE NO. 1
CONCORD TOWNSHIP, LAKE COUNTY, OHIO

MAY23, 2007 SCALE 1"= 20'

LESLIE P. KENT
PROFESSIONAL SURVEYOR NO. 6627

STATE OF OHIO
LESLIE P. KENT
6627
REGISTERED
LAND SURVEYOR

SHEET 1 OF 2