SITE PLAN FOR:

PEOPLES HOMES INC.
7000 GRANGER RD.
CLEVELAND, OHIO

BEING SUBLOT NO. 34 IN THE CHERRY HILLS SUBD. LOCATED IN CONCORD TWP., OHIO.

PREPARED BY:

WM. R. GRAY ASSOC. INC.
7547 MENTOR AVE.
MENTOR, OHIO
DATE: APR. 1975 SCALE: 1" = 20'

CERTIFICATION:

I HEREBY CERTIFY THAT THIS PLAT IS CORRECT TO THE BEST OF MY KNOWLEDGE.

By: Wm R Gray
WM. R. GRAY REG. SURV. # 275

STATE OF OHIO
WM. R. GRAY
2752
REGISTERED PROFESSIONAL SURVEYOR

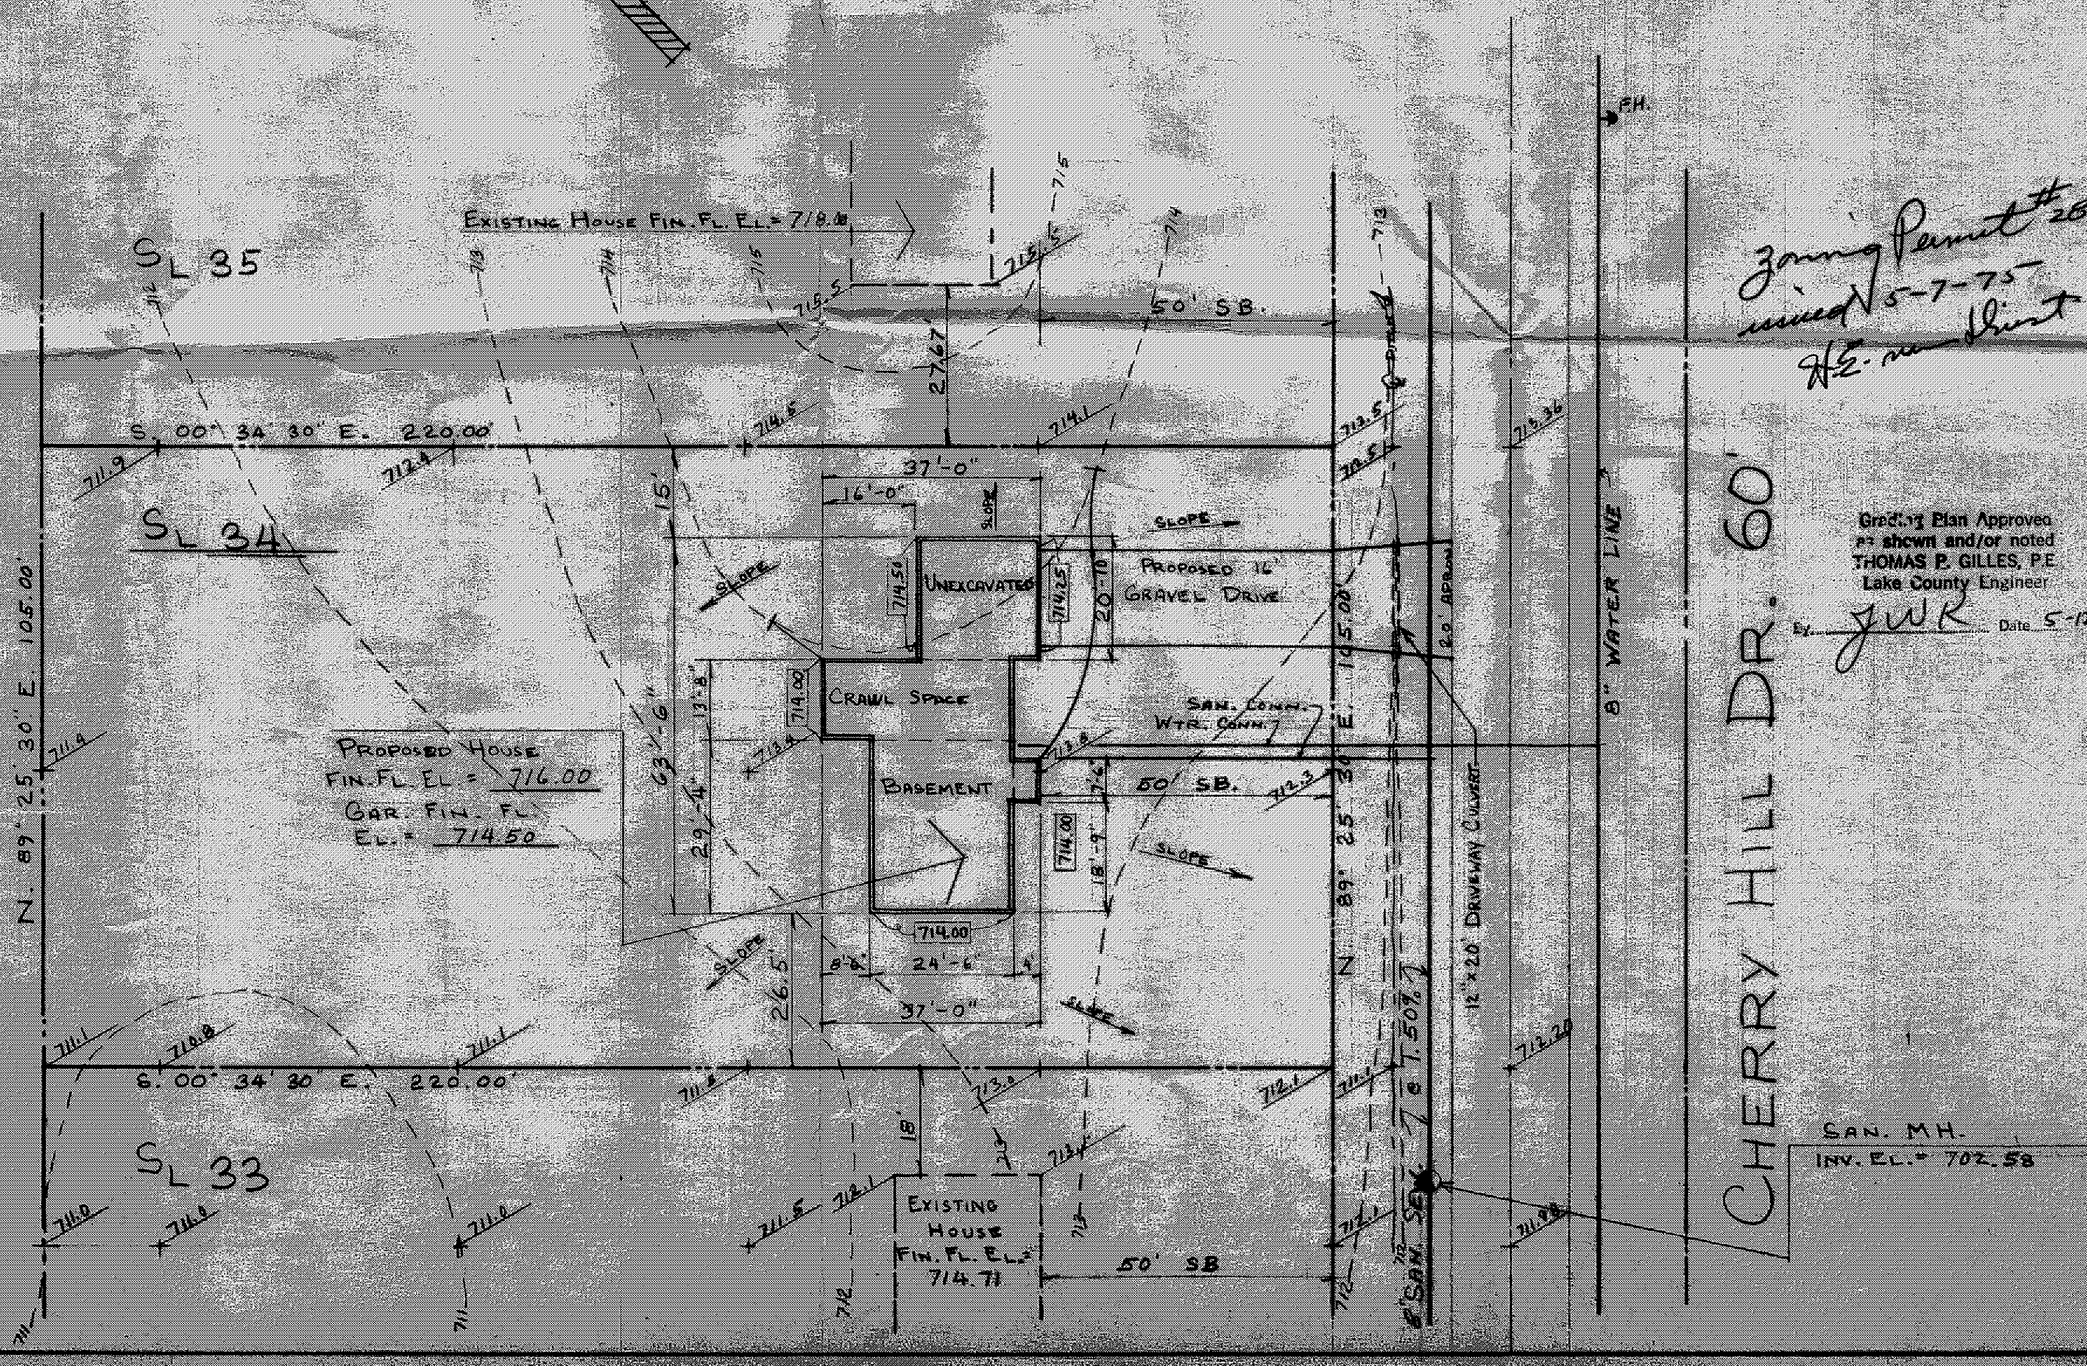

Zoning Permit # 28
issued 5-7-75
H.E. [illegible]

Grading Plan Approved as shown and/or noted
THOMAS P. GILLES, P.E.
Lake County Engineer
By JWK Date 5-1