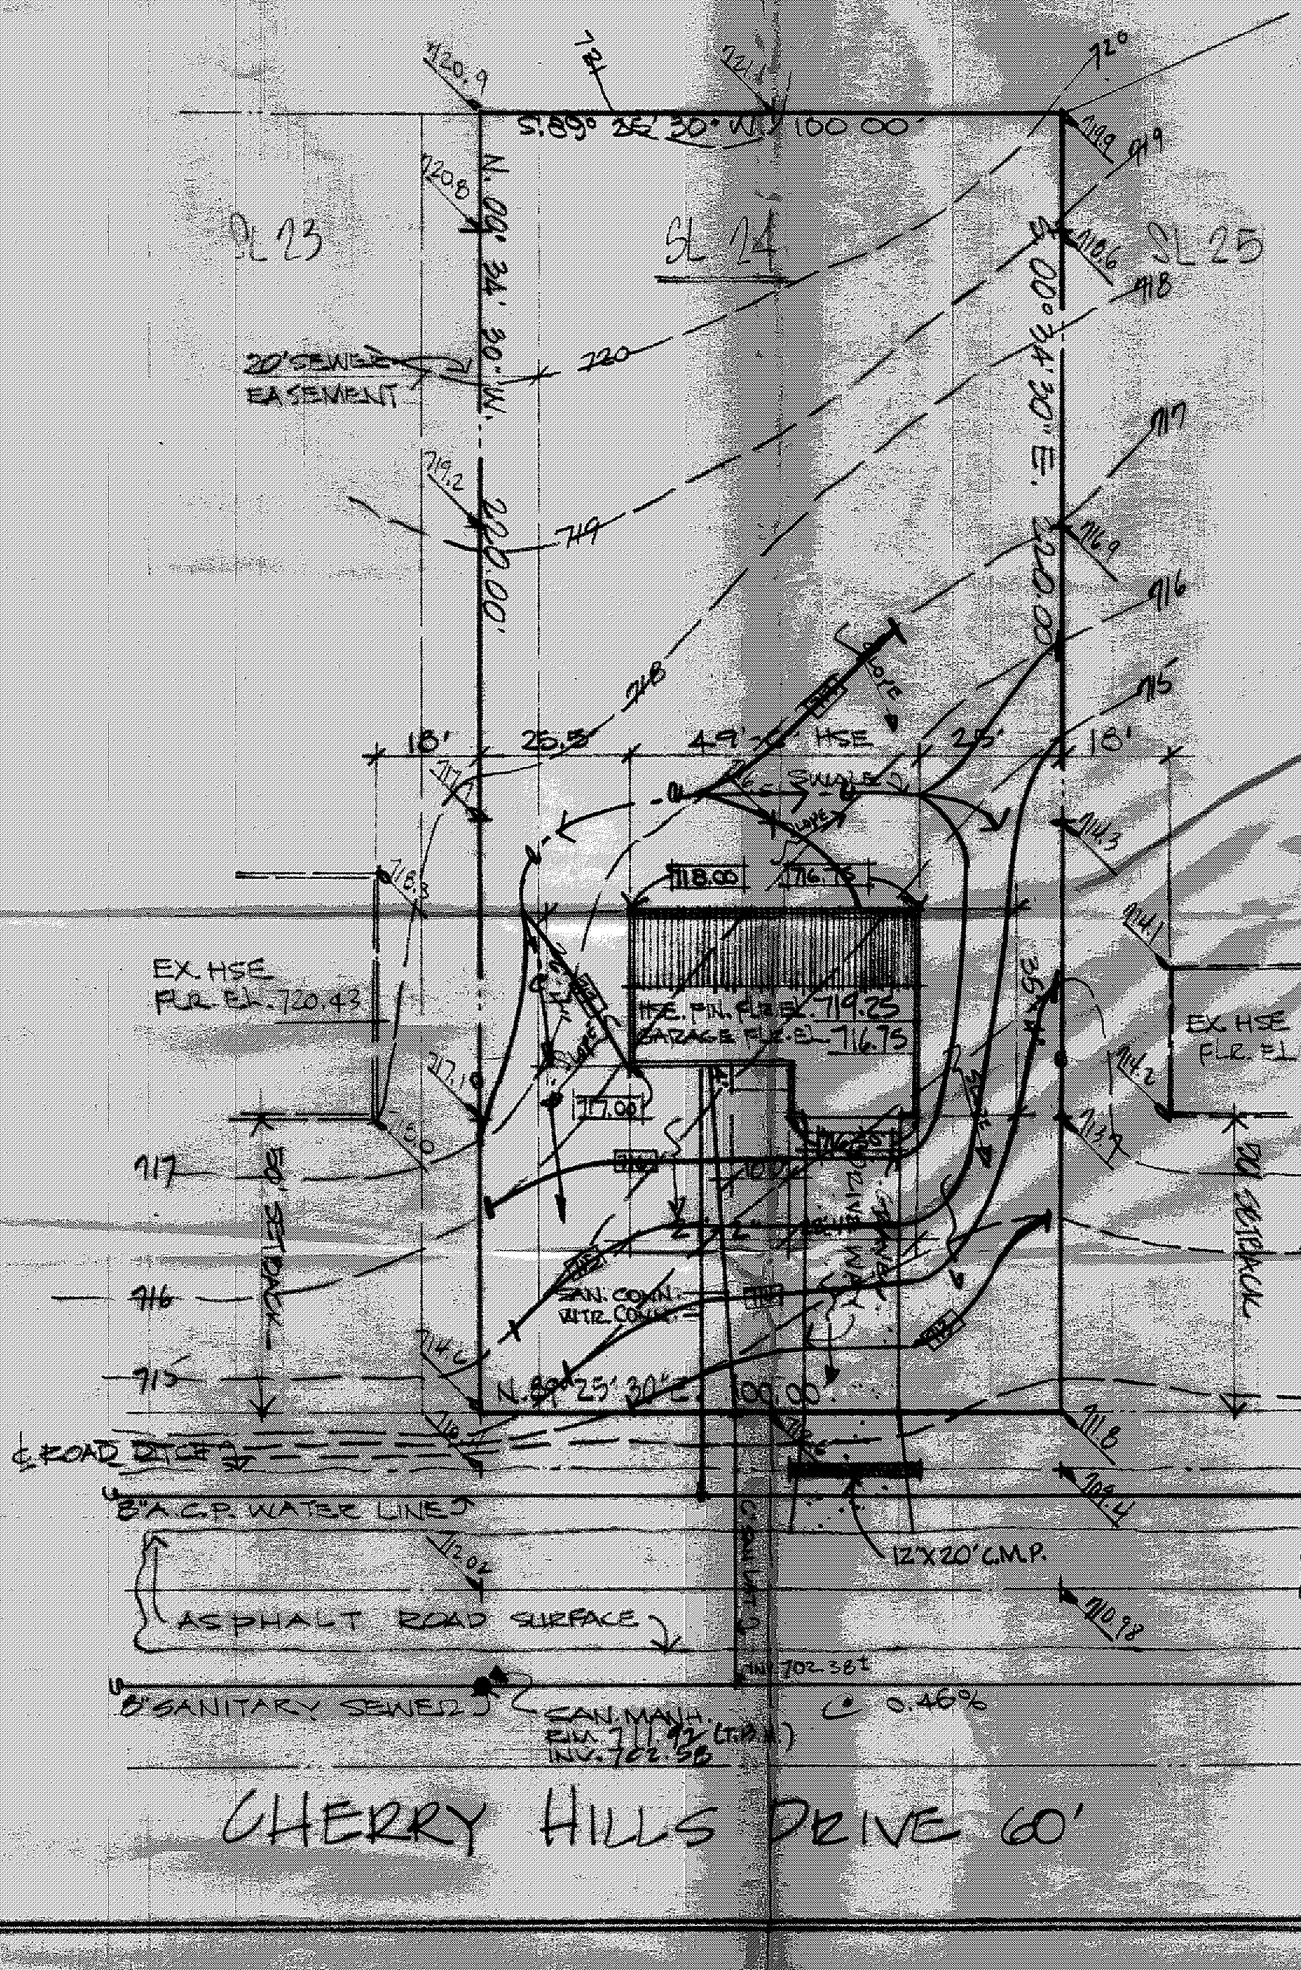

SITE PLAN FOR:

FREEMAN BLDRS, INC.
5423 KILBOURNE DR.
LYNDHURST, OHIO

BEING SUBLOT NO. 24 IN CHERRY HILLS SUBDIVISION IN CONCORD TWP. OHIO.

PREPARED BY:

WM. R. GRAY ASSOC., INC.
CIVIL ENGINEERS & SURVEYORS
7547 MENTOR AVENUE
MENTOR, OHIO 44060
DATE: April 16, 1976 SCALE: 1"=20'

CERTIFICATION:

I HEREBY CERTIFY THAT THIS PLAT IS CORRECT TO THE BEST OF MY KNOWLEDGE

BY: Wm. R. Gray.
WM. R. GRAY, P.S. #2752

NORTH

STATE OF OHIO
WM. R. GRAY
2752
REGISTERED
PROFESSIONAL SURVEYOR

Grading Plan Approved as shown and/or noted
THOMAS P. GILLES, P.E.
Lake County Engineer
By: [signature] Date 5/17/76

ZONING PERMIT
Approved [signature]
4-21-76
3018