SITE PLAN FOR:

PEOPLES HOMES
7000 GRANGER RD.
CLEVELAND, OHIO

BEING SUBLOT NO. 35 IN THE CHERRY HILLS SUBDIVISION LOCATED IN CONCORD TWP., OHIO.

PREPARED BY:

WM. R. GRAY ASSOC. INC.
7547 MENTOR AVE.
MENTOR, OHIO

DATE: MAR. 5, 1975 SCALE: 1" = 20'

CERTIFICATION:

I HEREBY CERTIFY THAT TH
PLAT IS CORRECT TO THE BEST OF
MY KNOWLEDGE.

BY: Wm. R. Gray
WM. R. GRAY REG. SURV. # 27

STATE OF OHIO
REGISTERED
SURVEYOR

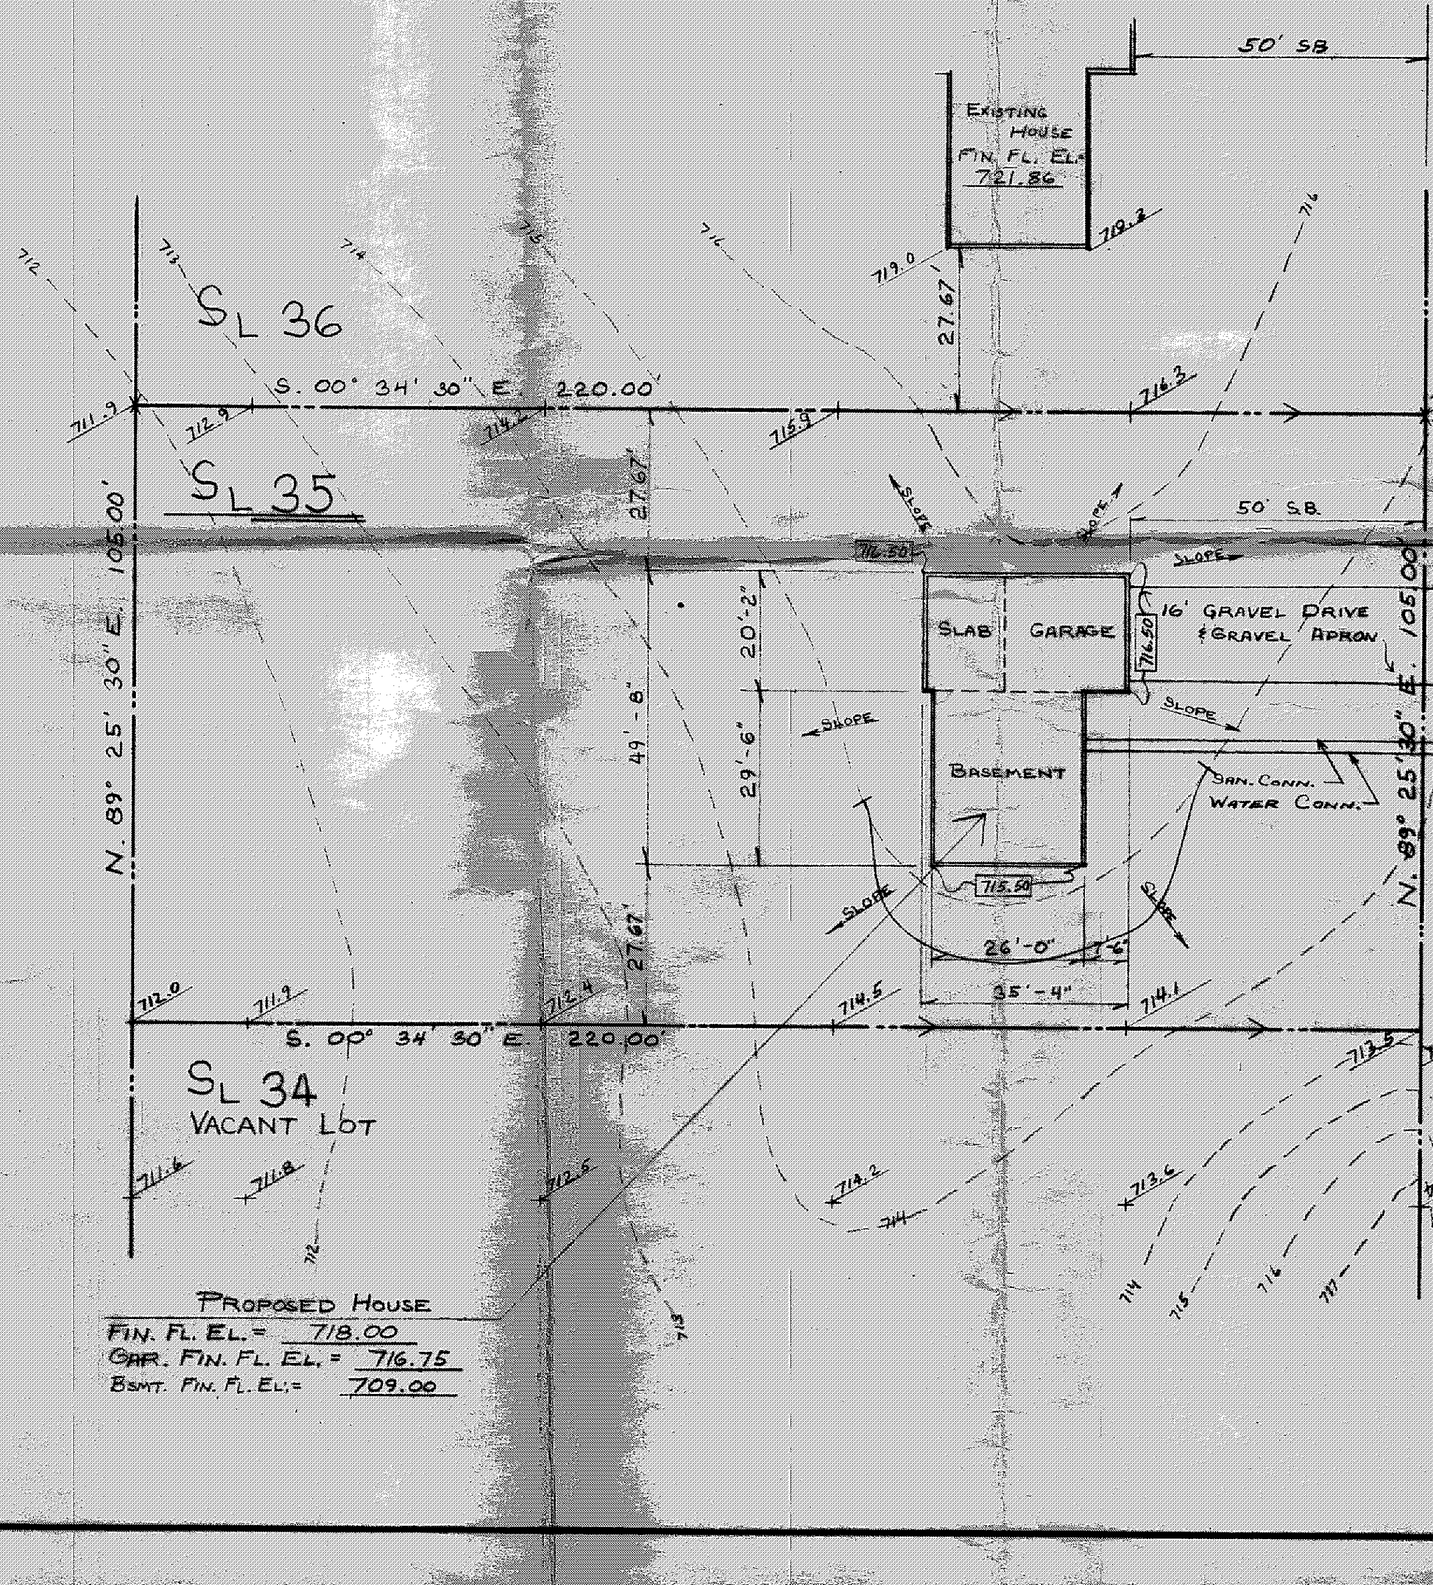

PROPOSED HOUSE
FIN. FL. EL. = 718.00
GAR. FIN. FL. EL. = 716.75
BSMT. FIN. FL. EL. = 709.00

Zoning Permit 278
issued March 19, 1975
WE

Grading Plan Approved
as shown and/or noted
THOMAS E. GILLES, P.E.
Lake County Engineer
By: JWK Date 3-24-75

2