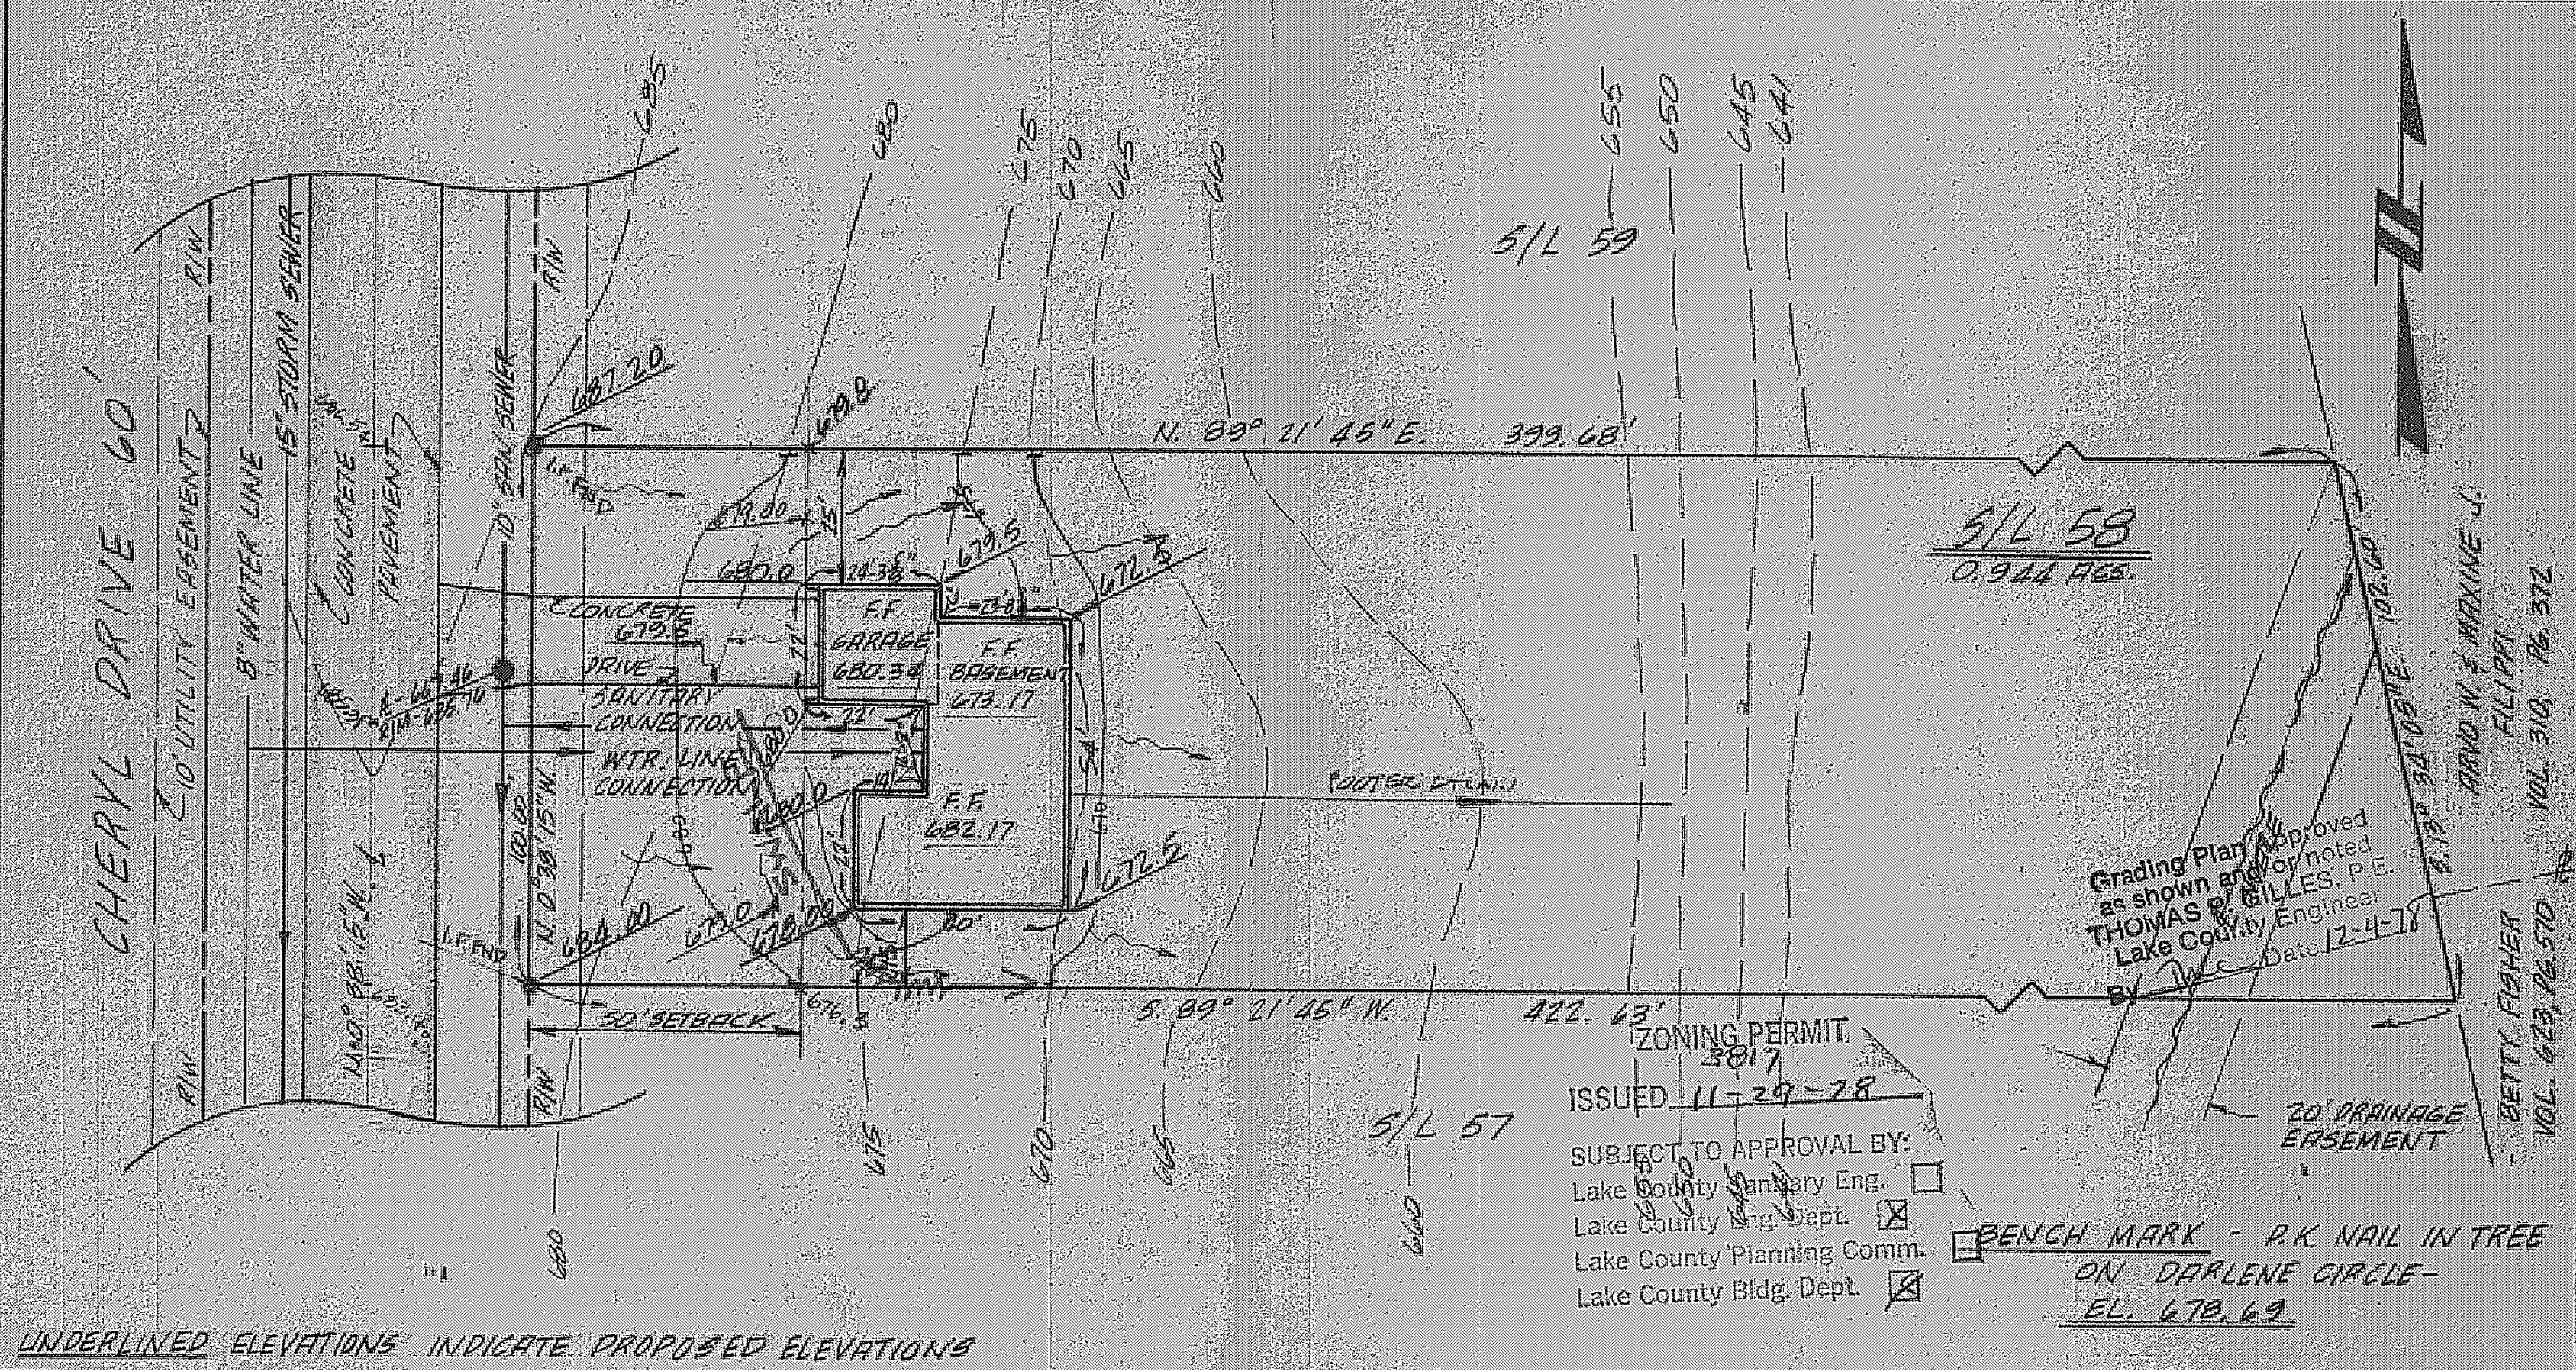

ZONING PERMIT 3817
ISSUED 11-29-78
SUBJECT TO APPROVAL BY:
Lake County Sanitary Eng. ☐
Lake County Eng. Dept. ☒
Lake County Planning Comm. ☐
Lake County Bldg. Dept. ☒

Grading Plan Approved as shown and/or noted
THOMAS P. GILLES, P.E.
Lake County Engineer
By ______ Date 12-4-78

DESIGN CERTIFICATION	AS BUILT CERTIFICATION	COLPETZER · WOODS CONSULTANTS, INC.		SITE PLAN FOR AL PUGEL 6229
THIS PLAT WAS PREPARED BY ME, AND IS CORRECT TO THE BEST OF MY KNOWLEDGE AND BELIEF. [signature] REG. SURVEYOR NO. 4785	I HEREBY CERTIFY THAT THE CIRCLED GRADES ARE EXISTING FINISH GRADES CHECKED IN THE FIELD ON ______ AND THAT SURVEY IS CORRECT TO THE BEST OF MY KNOWLEDGE AND BELIEF. REG. SURVEYOR NO. ______	9410 [illegible]	DATE OCT. 25, 1978 SCALE 1" = 30' DRWN BY ECF CHKD BY ______ JOB NO. 78-334 FB 347 PG. 66	BEING S/L #58, CONCORD KELLOGG PARK ESTATES LOT 3, TRACT 4, CONCORD TWP. LAKE COUNTY, OHIO