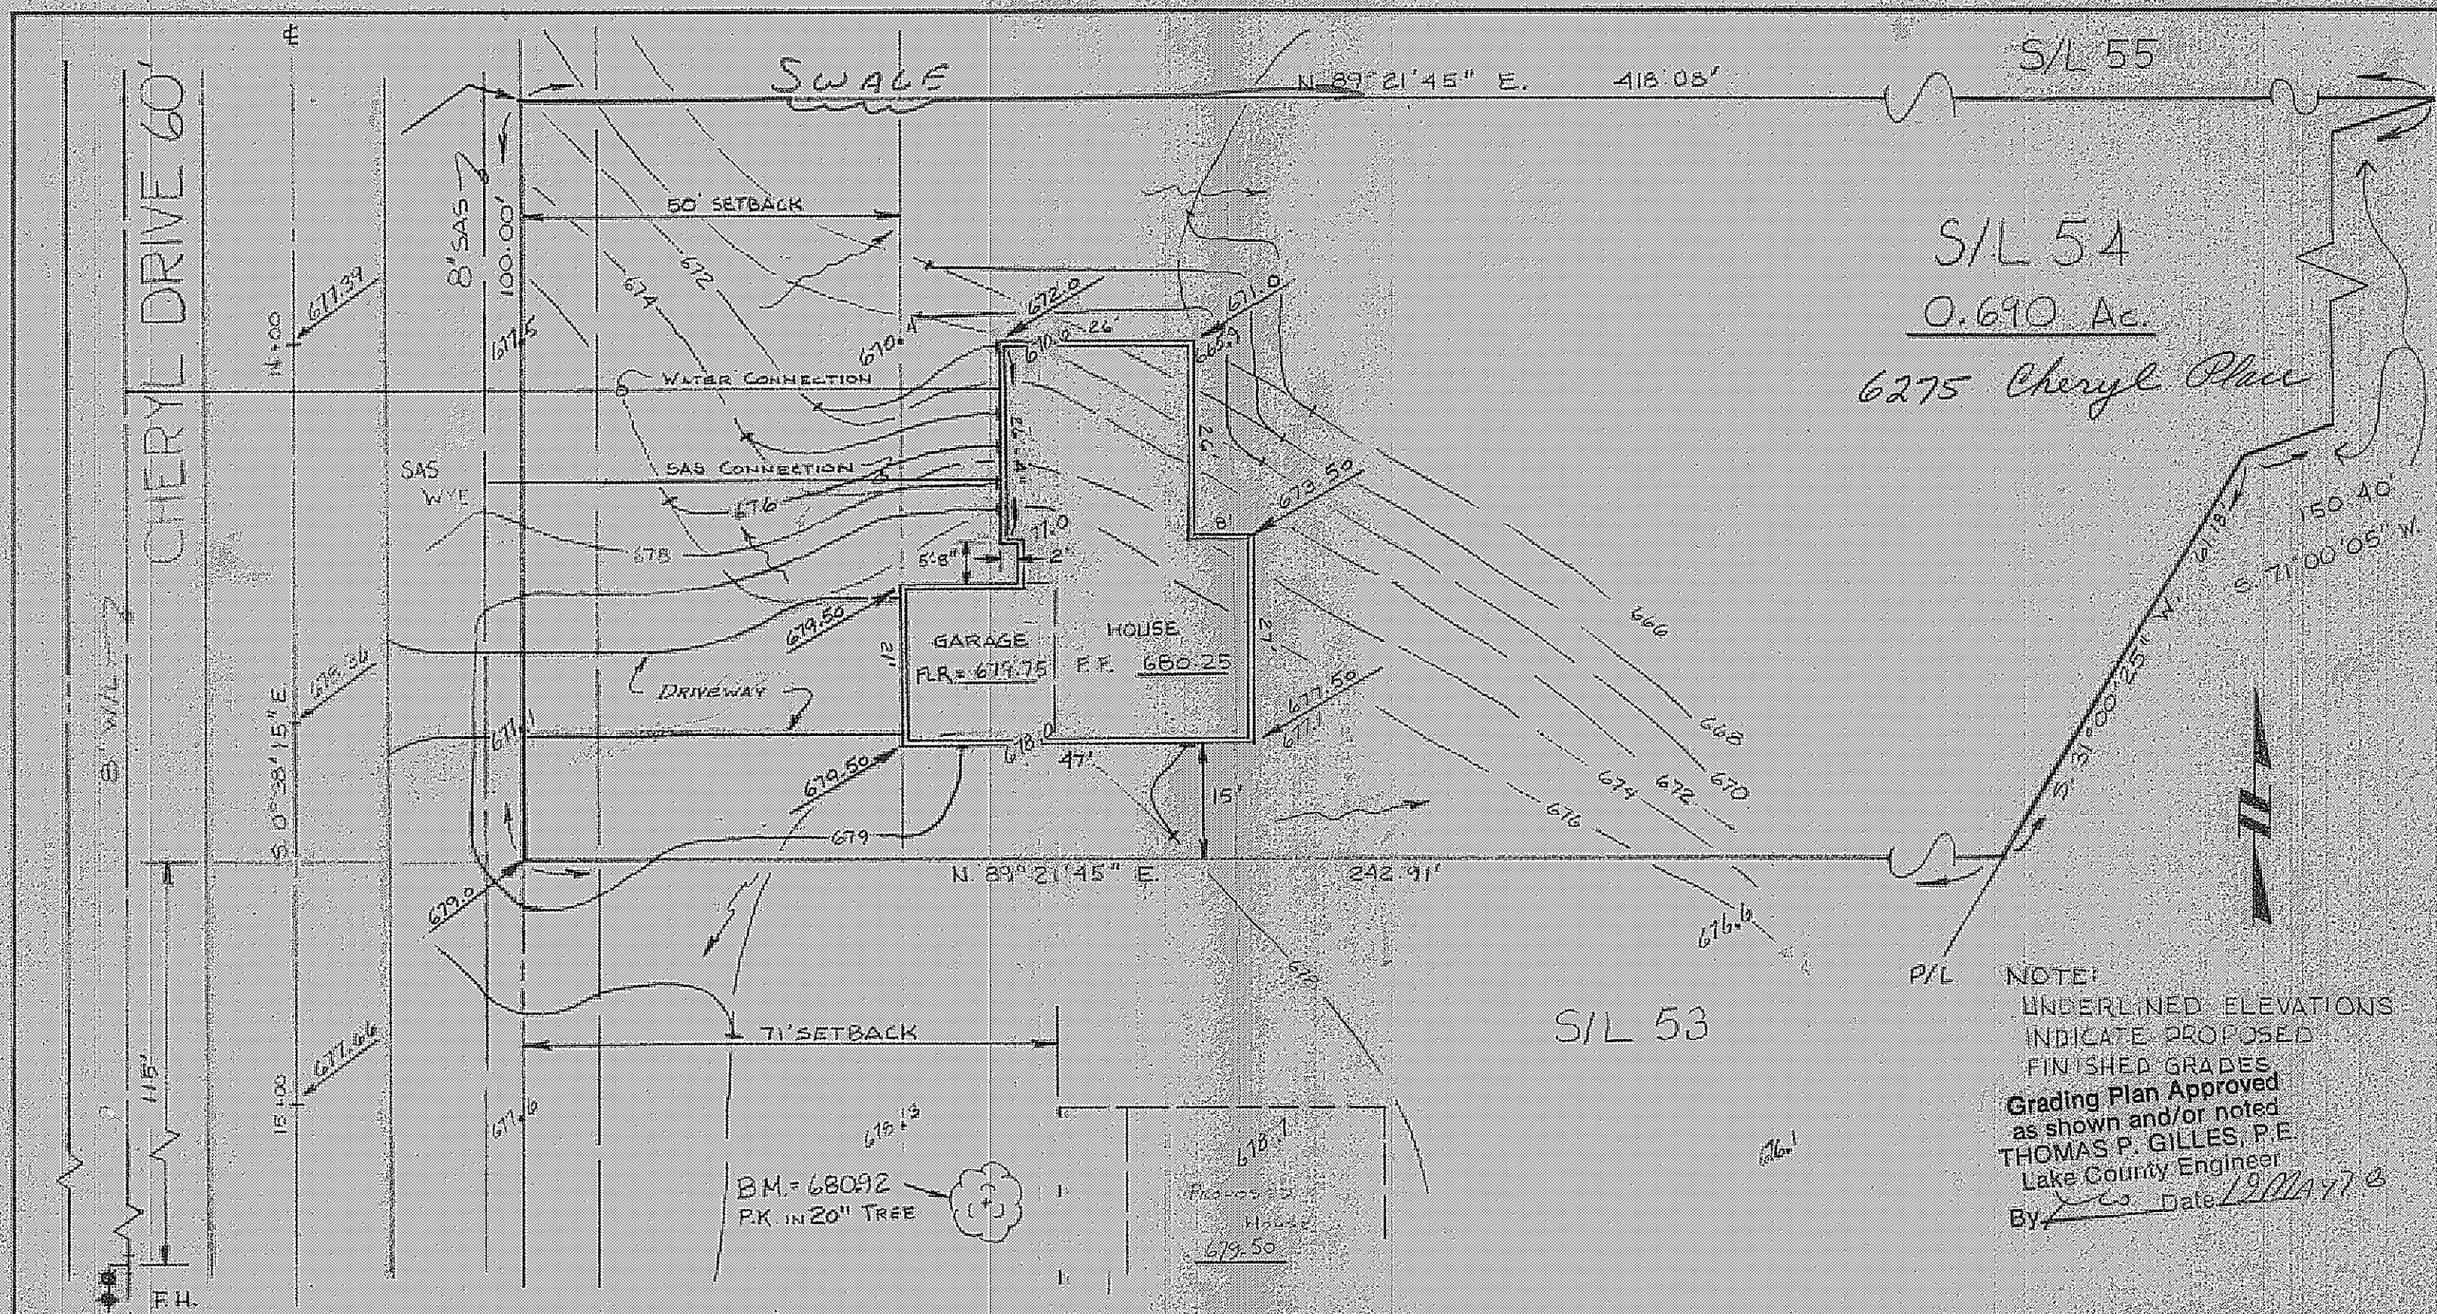

DESIGN CERTIFICATION

THIS PLAT WAS PREPARED BY ME, AND IS CORRECT TO THE BEST OF MY KNOWLEDGE AND BELIEF.

REG. SURVEYOR NO. 4785

AS BUILT CERTIFICATION

I HEREBY CERTIFY THAT THE CIRCLED GRADES ARE EXISTING FINISH GRADES CHECKED IN THE FIELD ON _____ AND THAT SURVEY IS CORRECT TO THE BEST OF MY KNOWLEDGE AND BELIEF.

REG. SURVEYOR NO. _____

COLPETZER · WOODS
CONSULTANTS, INC.
180 SOUTH STATE STREET • PAINESVILLE, OHIO 44077 • (216) 357-7569

DATE MAY, 1978
SCALE 1" = 20'
DRWN BY J.F.G.
CHKD BY FE
JOB NO. 78-108
FB 326 PG 52

SITE PLAN FOR TOM REED

BEING S/L 54, CONCORD KELLOGG PARK ESTATES, OF LOT 3, TRACT 4, CONCORD TOWNSHIP, LAKE COUNTY, OHIO