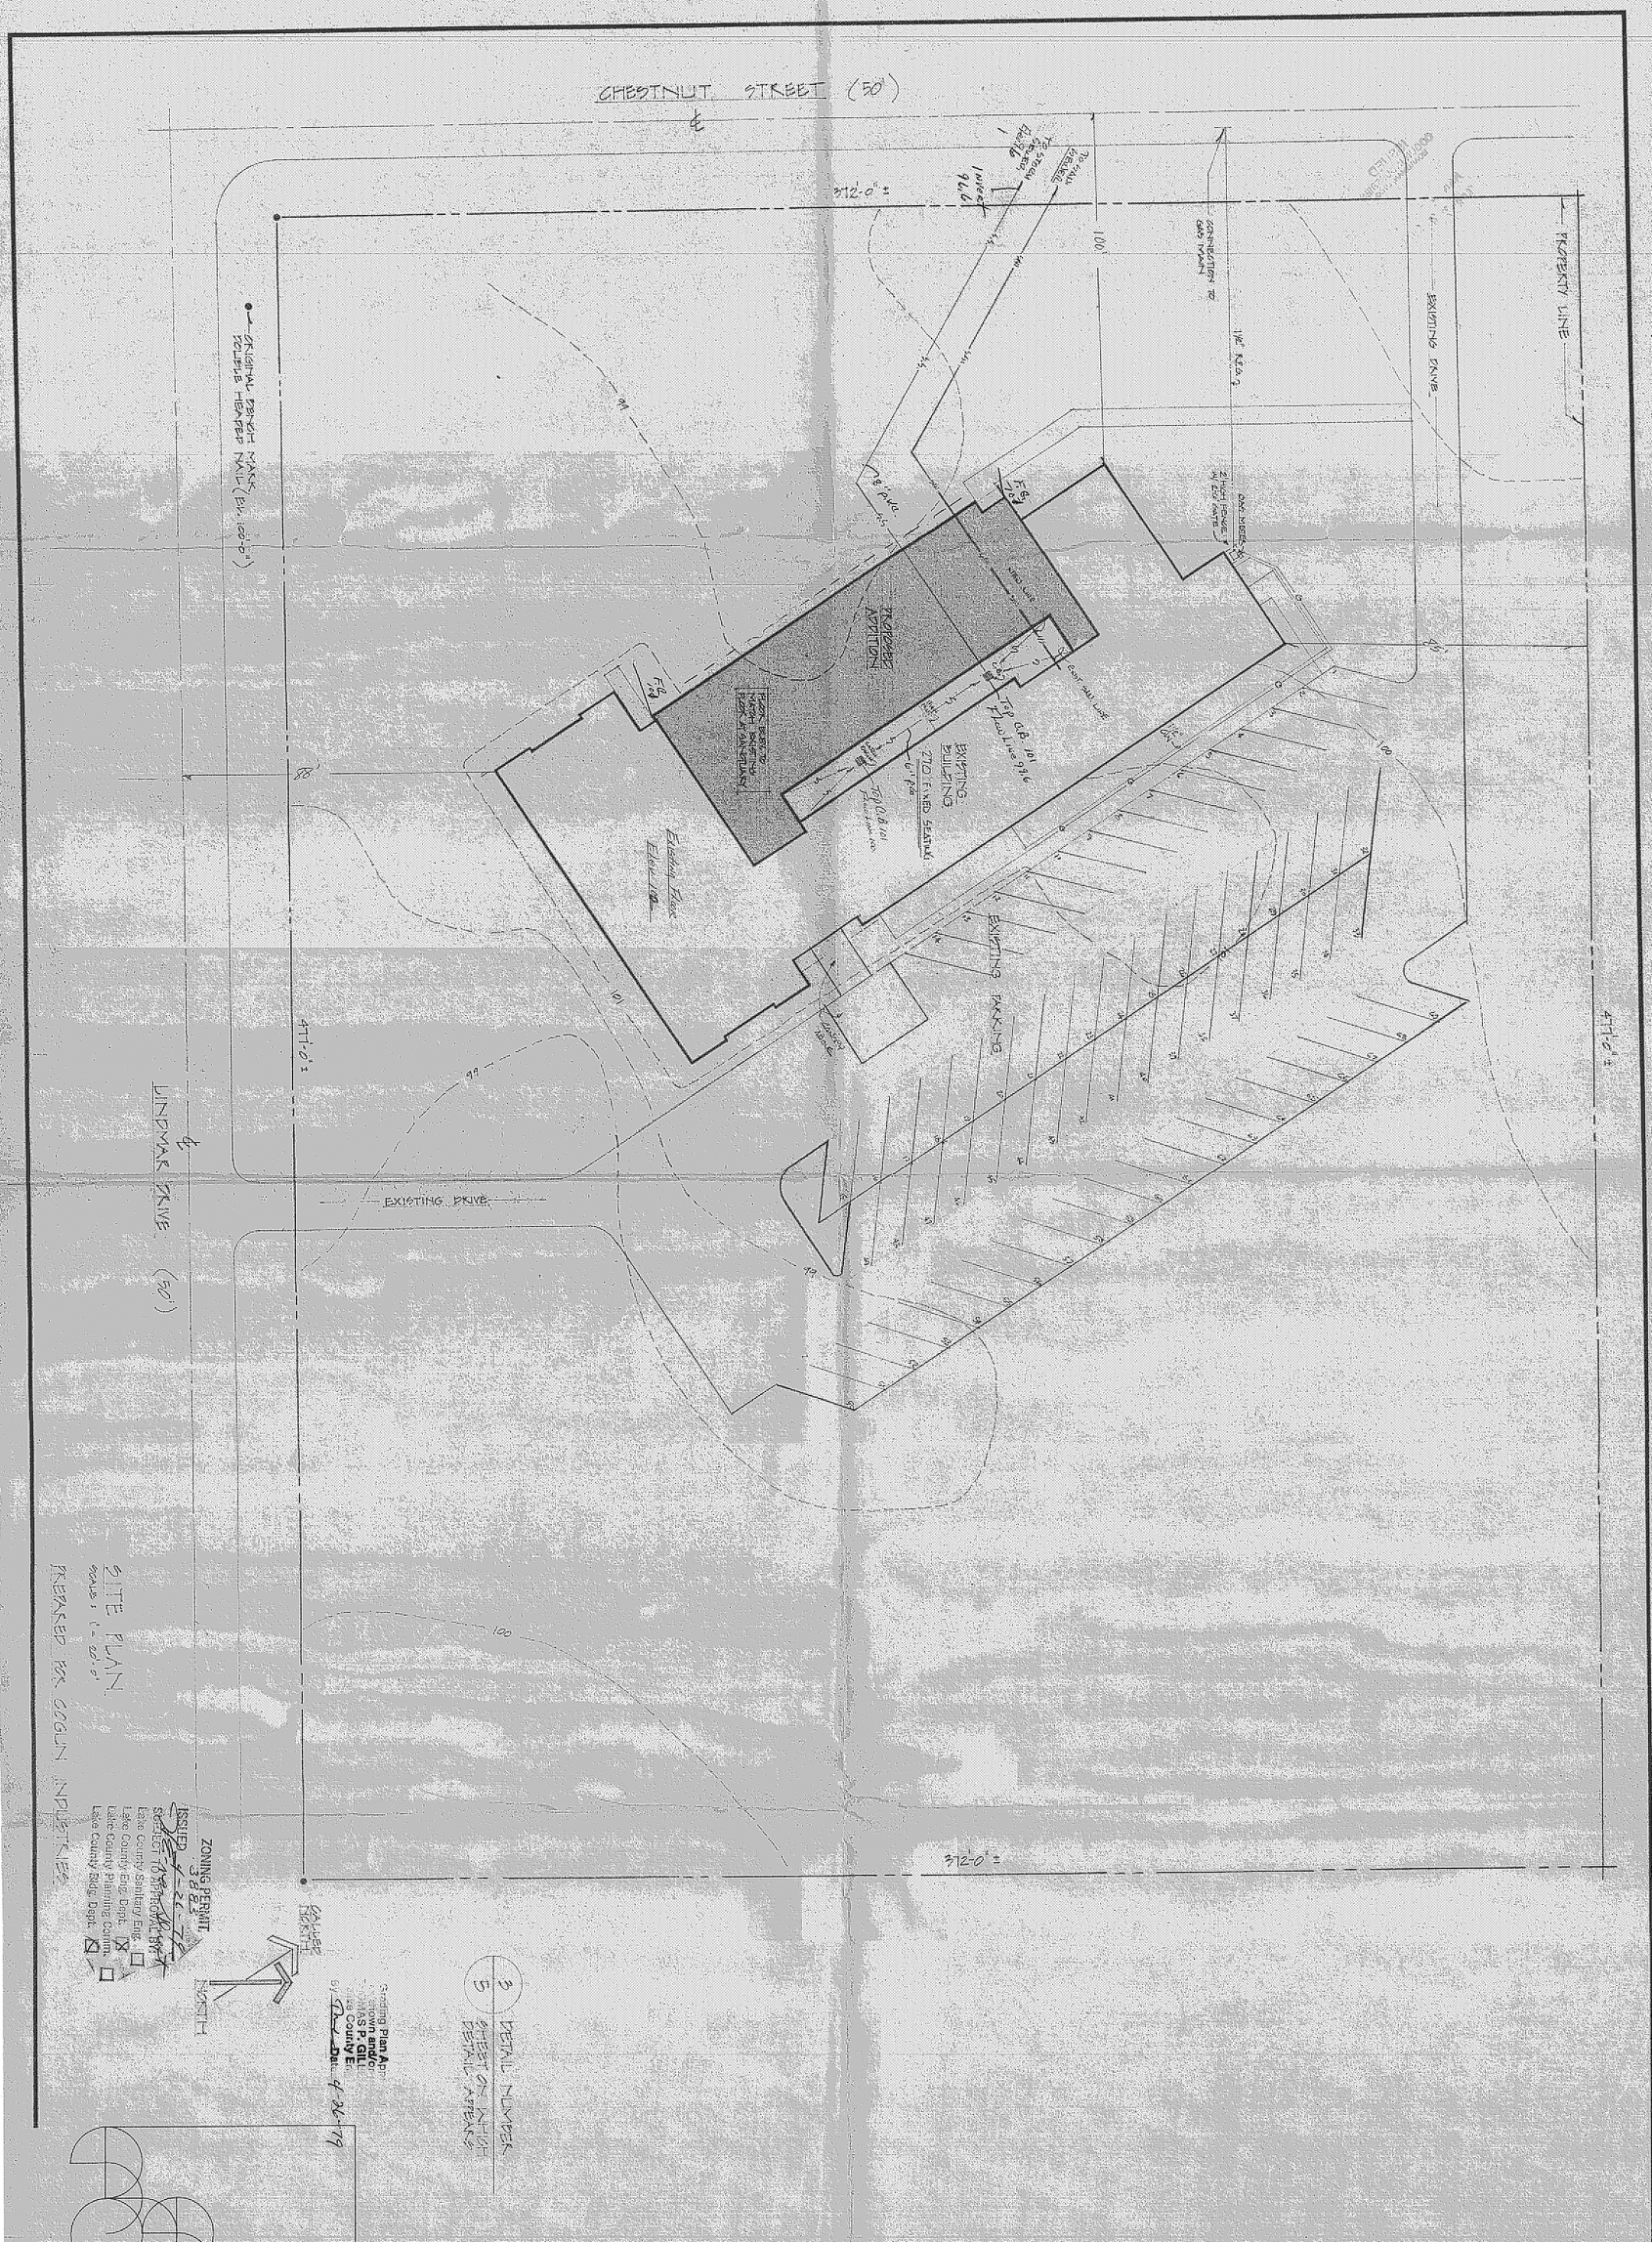

DATE MARCH 23, 1979

COMMISSION NO. 7907

ADDITION TO THE CHURCH OF THE NAZARENE
PAINESVILLE, OHIO

NEW ERA ARCHITECTS
Olde Courthouse Bldg., Bell Tower Suite, Canfield, Ohio 44406, tele. 216 533 2201

STATE OF OHIO
a.n. einzig 6085
c.b. rodgers 5188
REGISTERED ARHITECTS

SHEET NUMBER 1