REVISIONS			
NO.	DATE	DESCRIPTION	BY
1			
2			
3			
4			

EVAPORATION-TRANSPIRATION TRENCH

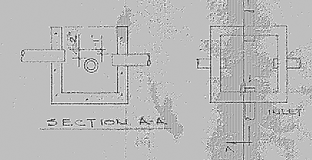

DISTRIBUTION BOX

NOTE:
ALL ELEVATION ARE FINISH GRADE AS SUPPLIED BY OWNER. MISTING GRADES ARE IN THE PROCESS OF BEING CHANGED.

NOTE:
FINAL LOCATION & SIZE OF SEPTIC SYSTEM TO BE DETERMINED BY LAKE COUNTY HEALTH DEPARTMENT (MR. MUNNINGS)

ZONING PERMIT

3326 Approved 6-29-77

H. E. van Druest

Grading Plan Approved as shown and/or noted
THOMAS P. GILLES, P.E.
Lake County Engineer
By D.J.L. Date 7/7/77

TOPOGRAPHY & PLOT PLAN RAY CARDINALE CONCORD, OHIO		
SCALE: 1"=20'	APPROVED BY	DRAWN BY DGG
DATE: JUNE, 1977		
LAKE INC. ENGINEERS & SURVEYORS 30575 EUCLID AVE. WICKLIFFE, OHIO		
		DRAWING NUMBER 77-27

PCET 18AB-20S