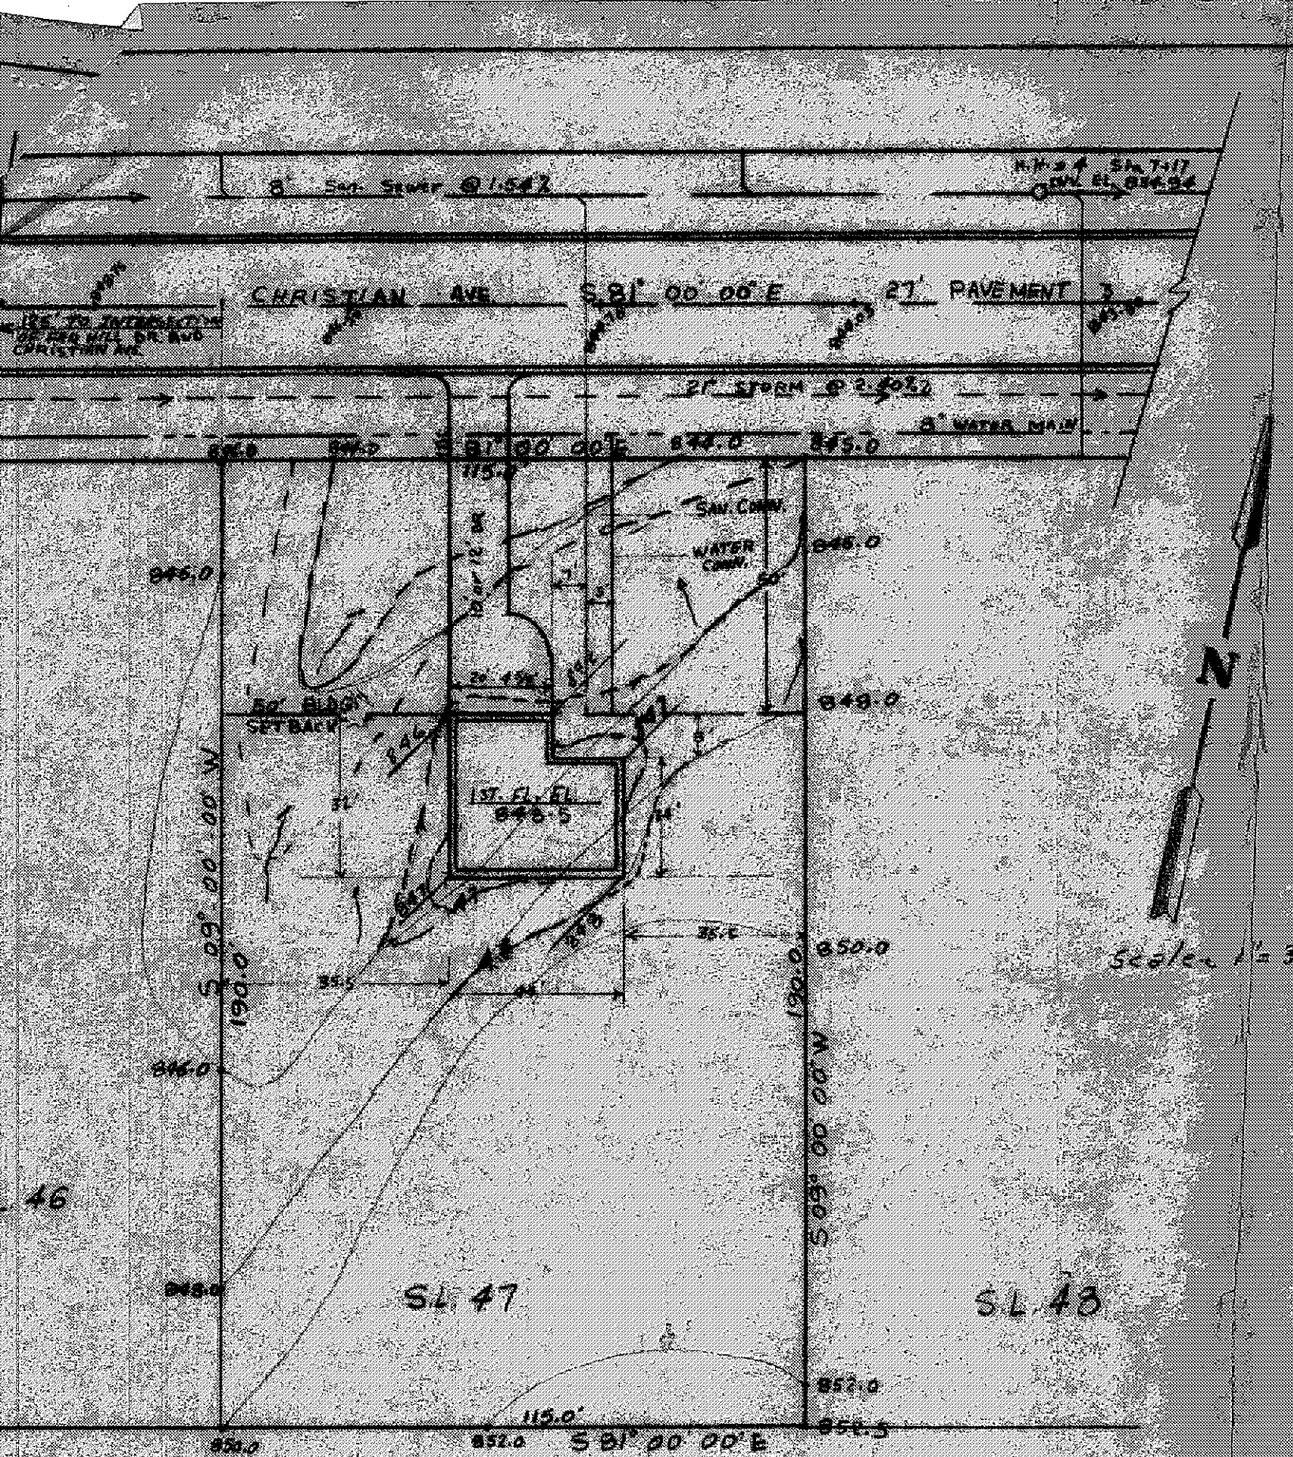

SITE PLAN FOR

RYAN HOMES

CHRISTIAN DR.
CONCORD, OHIO

BEING SUBLOT Nº 47 IN THE FARHILL ESTATES SUBDIVISION Nº 2 LOCATED IN THE TOWNSHIP OF CONCORD, OHIO.

PREPARED BY:

A. E. SAIKALY & ASSOCIATES
WESTERN RESERVE CONSULTANTS, INC.
213 MAIN ST.
CHARDON, OHIO
44024

ZONING PERMIT
Approved 9-6-76
#3077

CERTIFICATION

I HEREBY CERTIFY THAT THIS PLAT IS CORRECT TO THE BEST OF MY KNOWLEDGE.

BY: A. E. SAIKALY #5237