SITE PLAN FOR:

RYAN HOMES
8141 TYLER BLVD
MENTOR, OHIO

BEING SUBLOT NO. 41 IN THE FAR HILLS ESTATES SUBDIVISION IN CONCOND TOWNSHIP, OHIO

PREPARED BY:

WM GRAY ASSOC INC
7547 MENTOR AVE
MENTOR, OHIO
SCALE: 1" = 20'
DATE: AUG 30, 1977

STATE OF OHIO
WM. R. GRAY
2752
REGISTERED
PROFESSIONAL SURVEYOR

CERTIFICATION:

I HEREBY CERTIFY THAT THIS PLAT IS CORRECT TO THE BEST OF MY KNOWLEDGE.
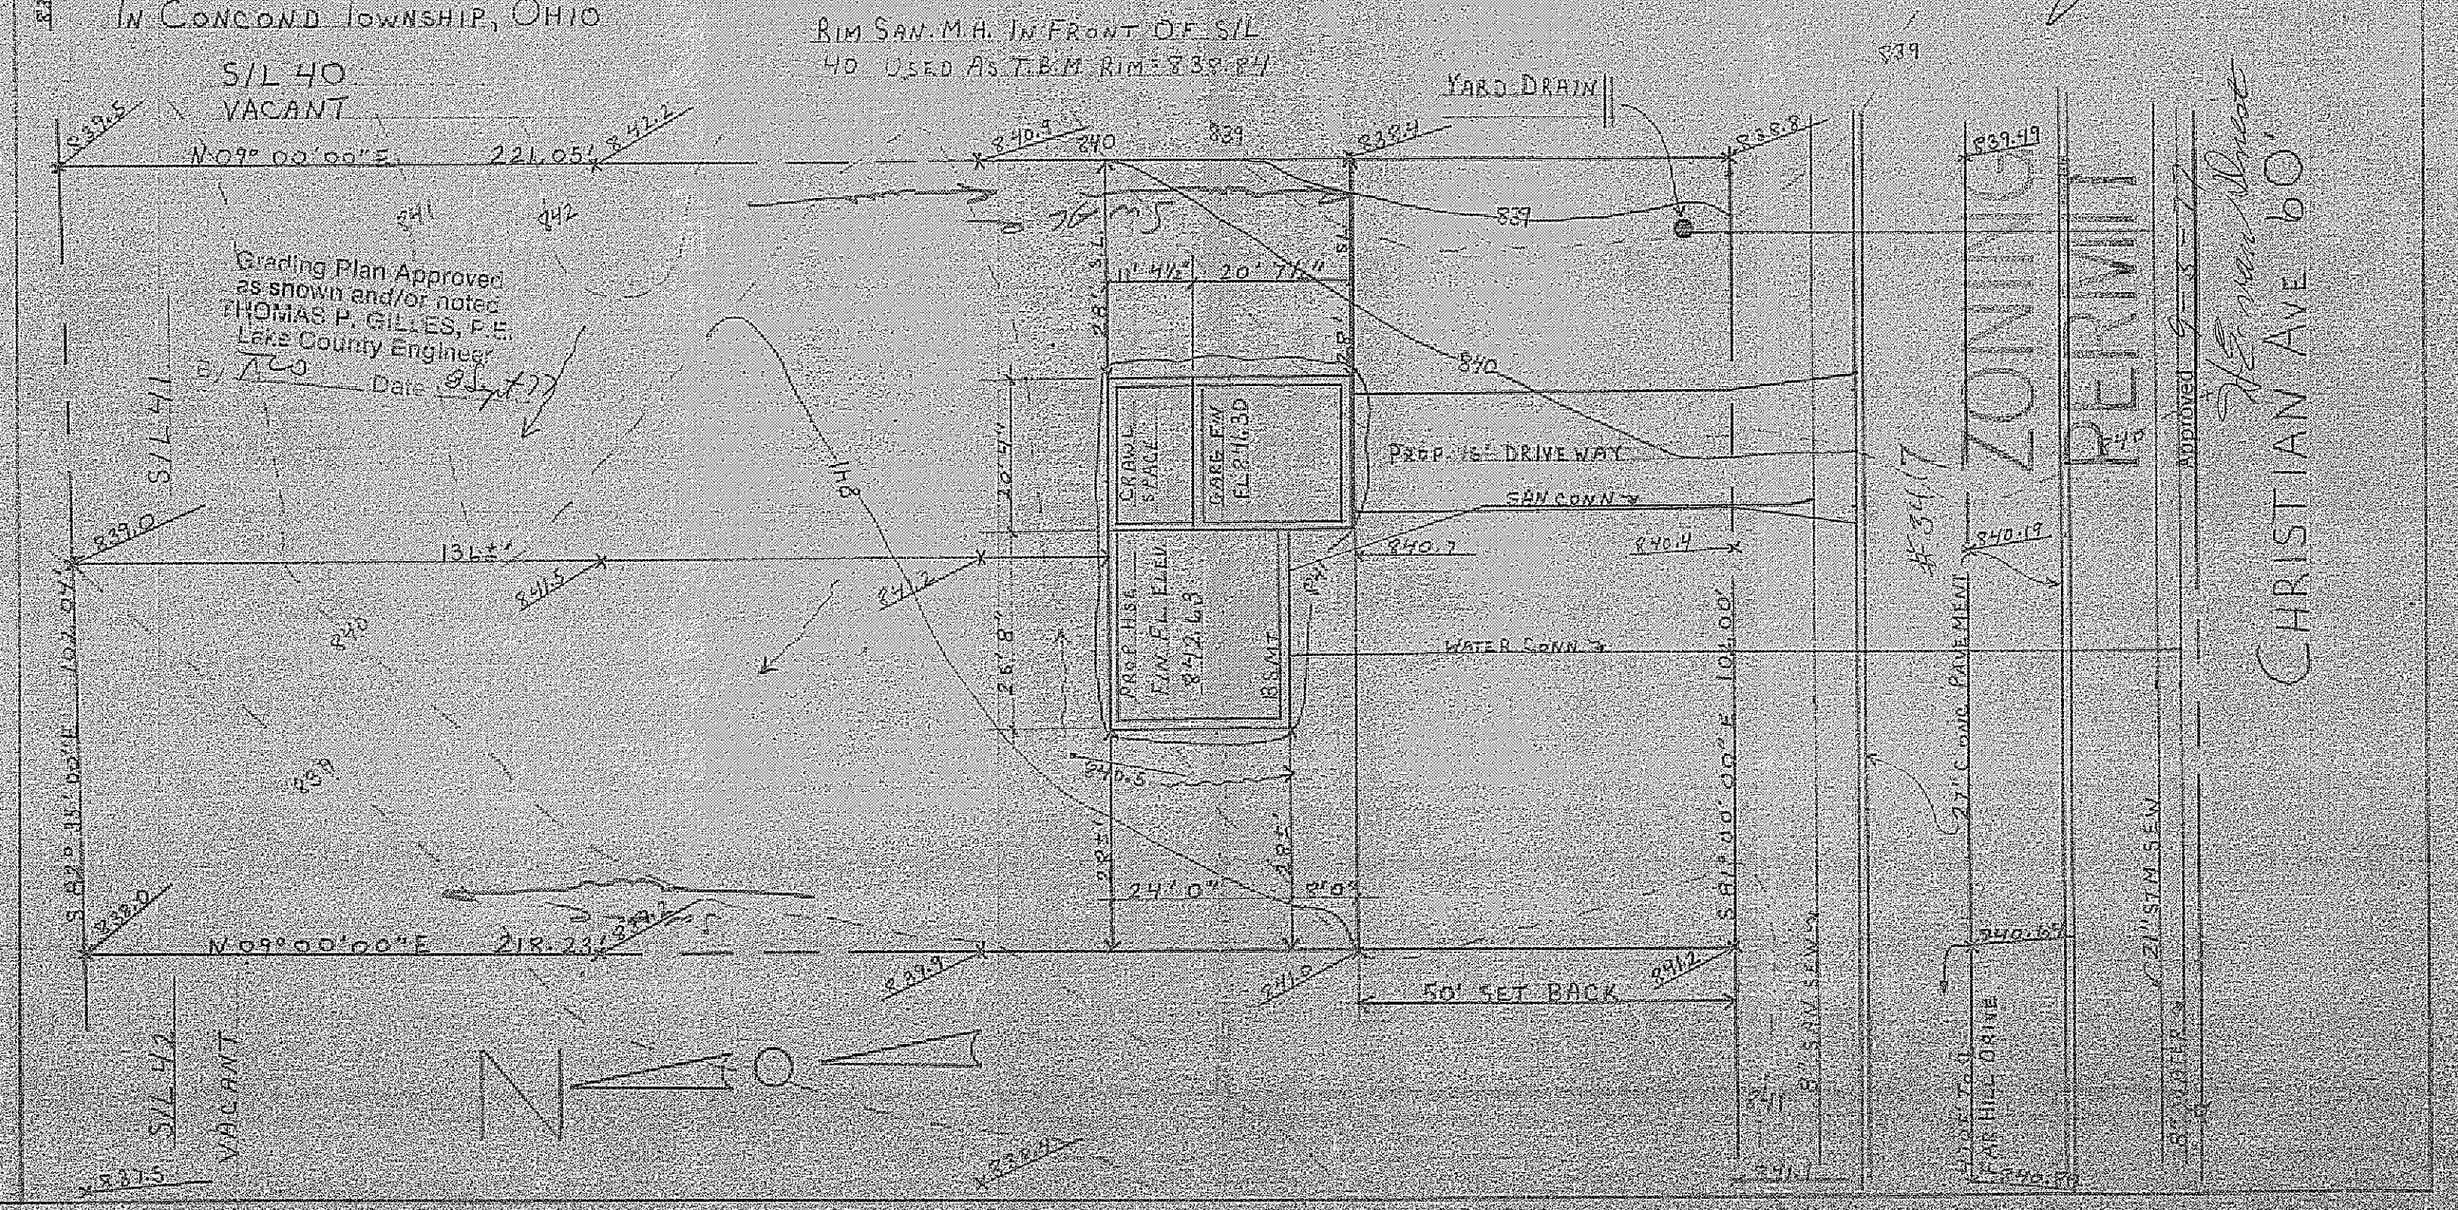
BY: Wm R Gray
WM. R. GRAY REG SURV. #2752