SITE PLAN FOR:

RYAN HOMES
23600 MERCANTILE RD.
BEACHWOOD, OHIO

BEING SUBLOT NO. 2 IN THE REVERE WOODS SUBD. NO. 2 LOCATED IN CONCORD TWP., OHIO.

PREPARED BY:

WM. R. GRAY ASSOC. INC.
7547 MENTOR AVE.
MENTOR, OHIO
DATE: MAY 20, 1975 SCALE: 1"=20'

CERTIFICATION:

I HEREBY CERTIFY THAT THIS PL
IS CORRECT TO THE BEST OF MY KNOWLEDGE.
BY: Wm. R. Gray.
WM. R. GRAY REG. SURV. # 2752

STATE OF OHIO
WM. R. GRAY
2752
REGISTERED PROFESSIONAL SURVEYOR

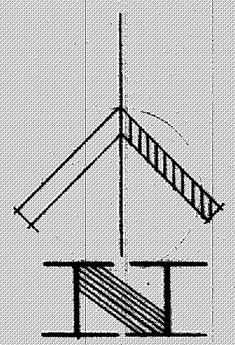

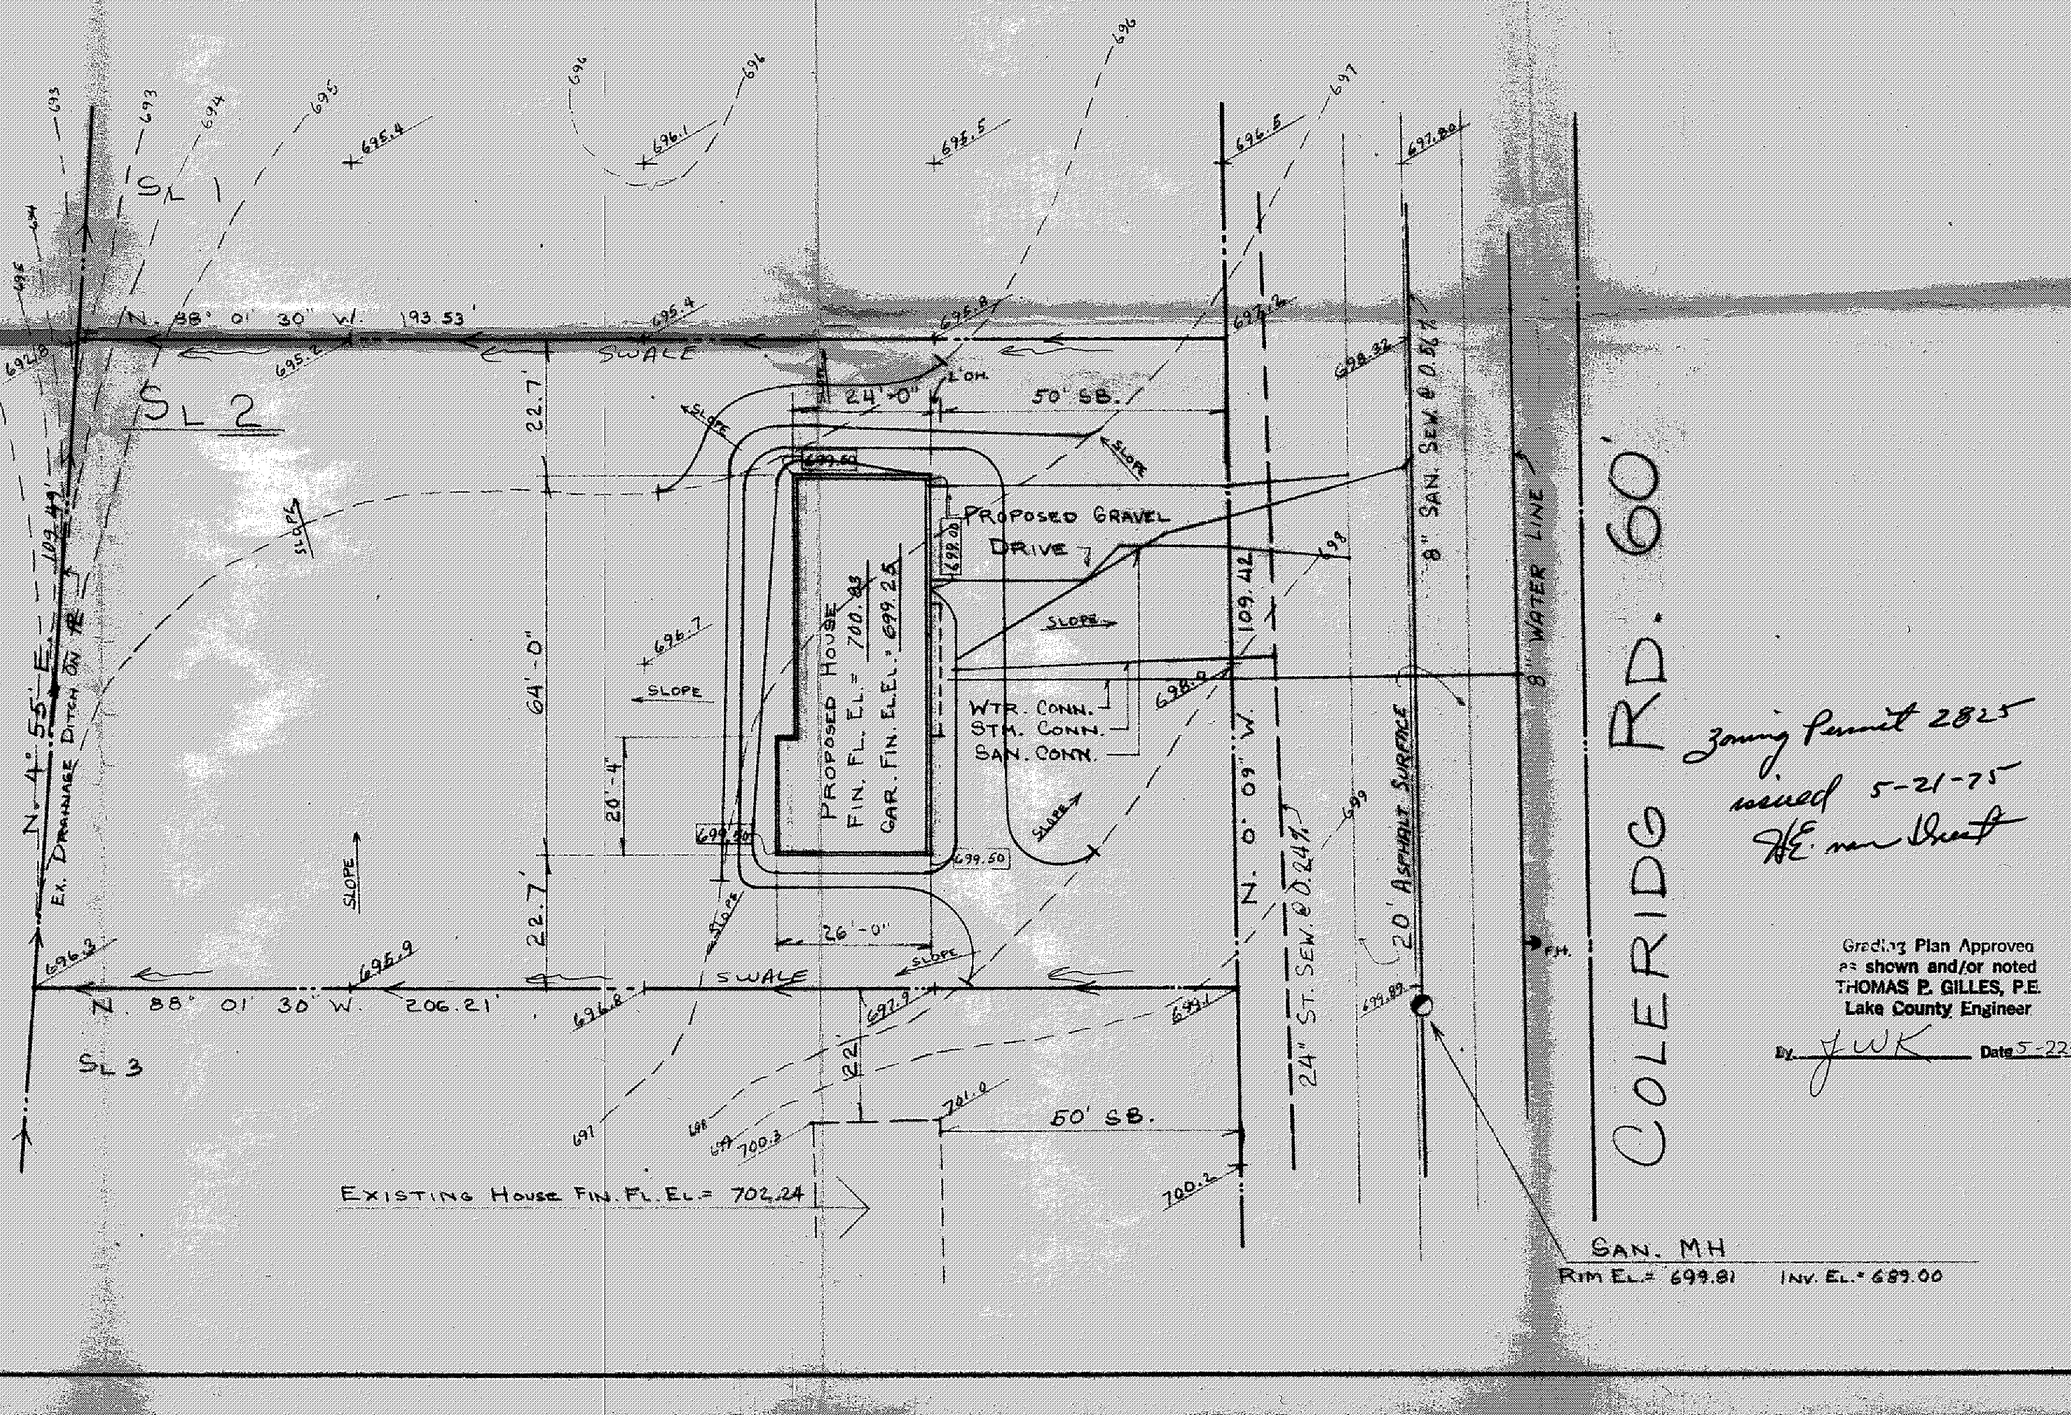

Zoning Permit 2825
issued 5-21-75
H.E. von Deesten

Grading Plan Approved
as shown and/or noted
THOMAS P. GILLES, P.E.
Lake County Engineer
By JWK Date 5-22-