SITE PLAN FOR:

RYAN HOMES
23600 MERCANTILE RD.
BEACHWOOD, OHIO

BEING SUBLOT NO. 6 IN THE REVERE WOODS SUBDIVISION NO. 2 IN CONCORD TWP. OHIO.

Zoning Permit # 2698
issued July 3, 1974
H.E. van Dieest

PREPARED BY:

WM. R. GRAY ASSOC. INC.
7547 MENTOR AVE.
MENTOR, OHIO

DATE: JUNE 26, 1974
SCALE: 1" = 20'

CERTIFICATION:

I HEREBY CERTIFY THAT THIS PLAT IS CORRECT TO THE BEST OF MY KNOWLEDGE.

BY: Wm. R. Gray
WM. R. GRAY
REG. SURV. # 2752

NOTE: ALL ELEVATIONS SH
ARE DEFINED AS FOLLOWS

X 700.00 ← INDICATES EXISTING ELEVATI
701.50 ← INDICATES PROPOSED ELEVA
701.00 * ← INDICATES AS-BUILT ELEVATI

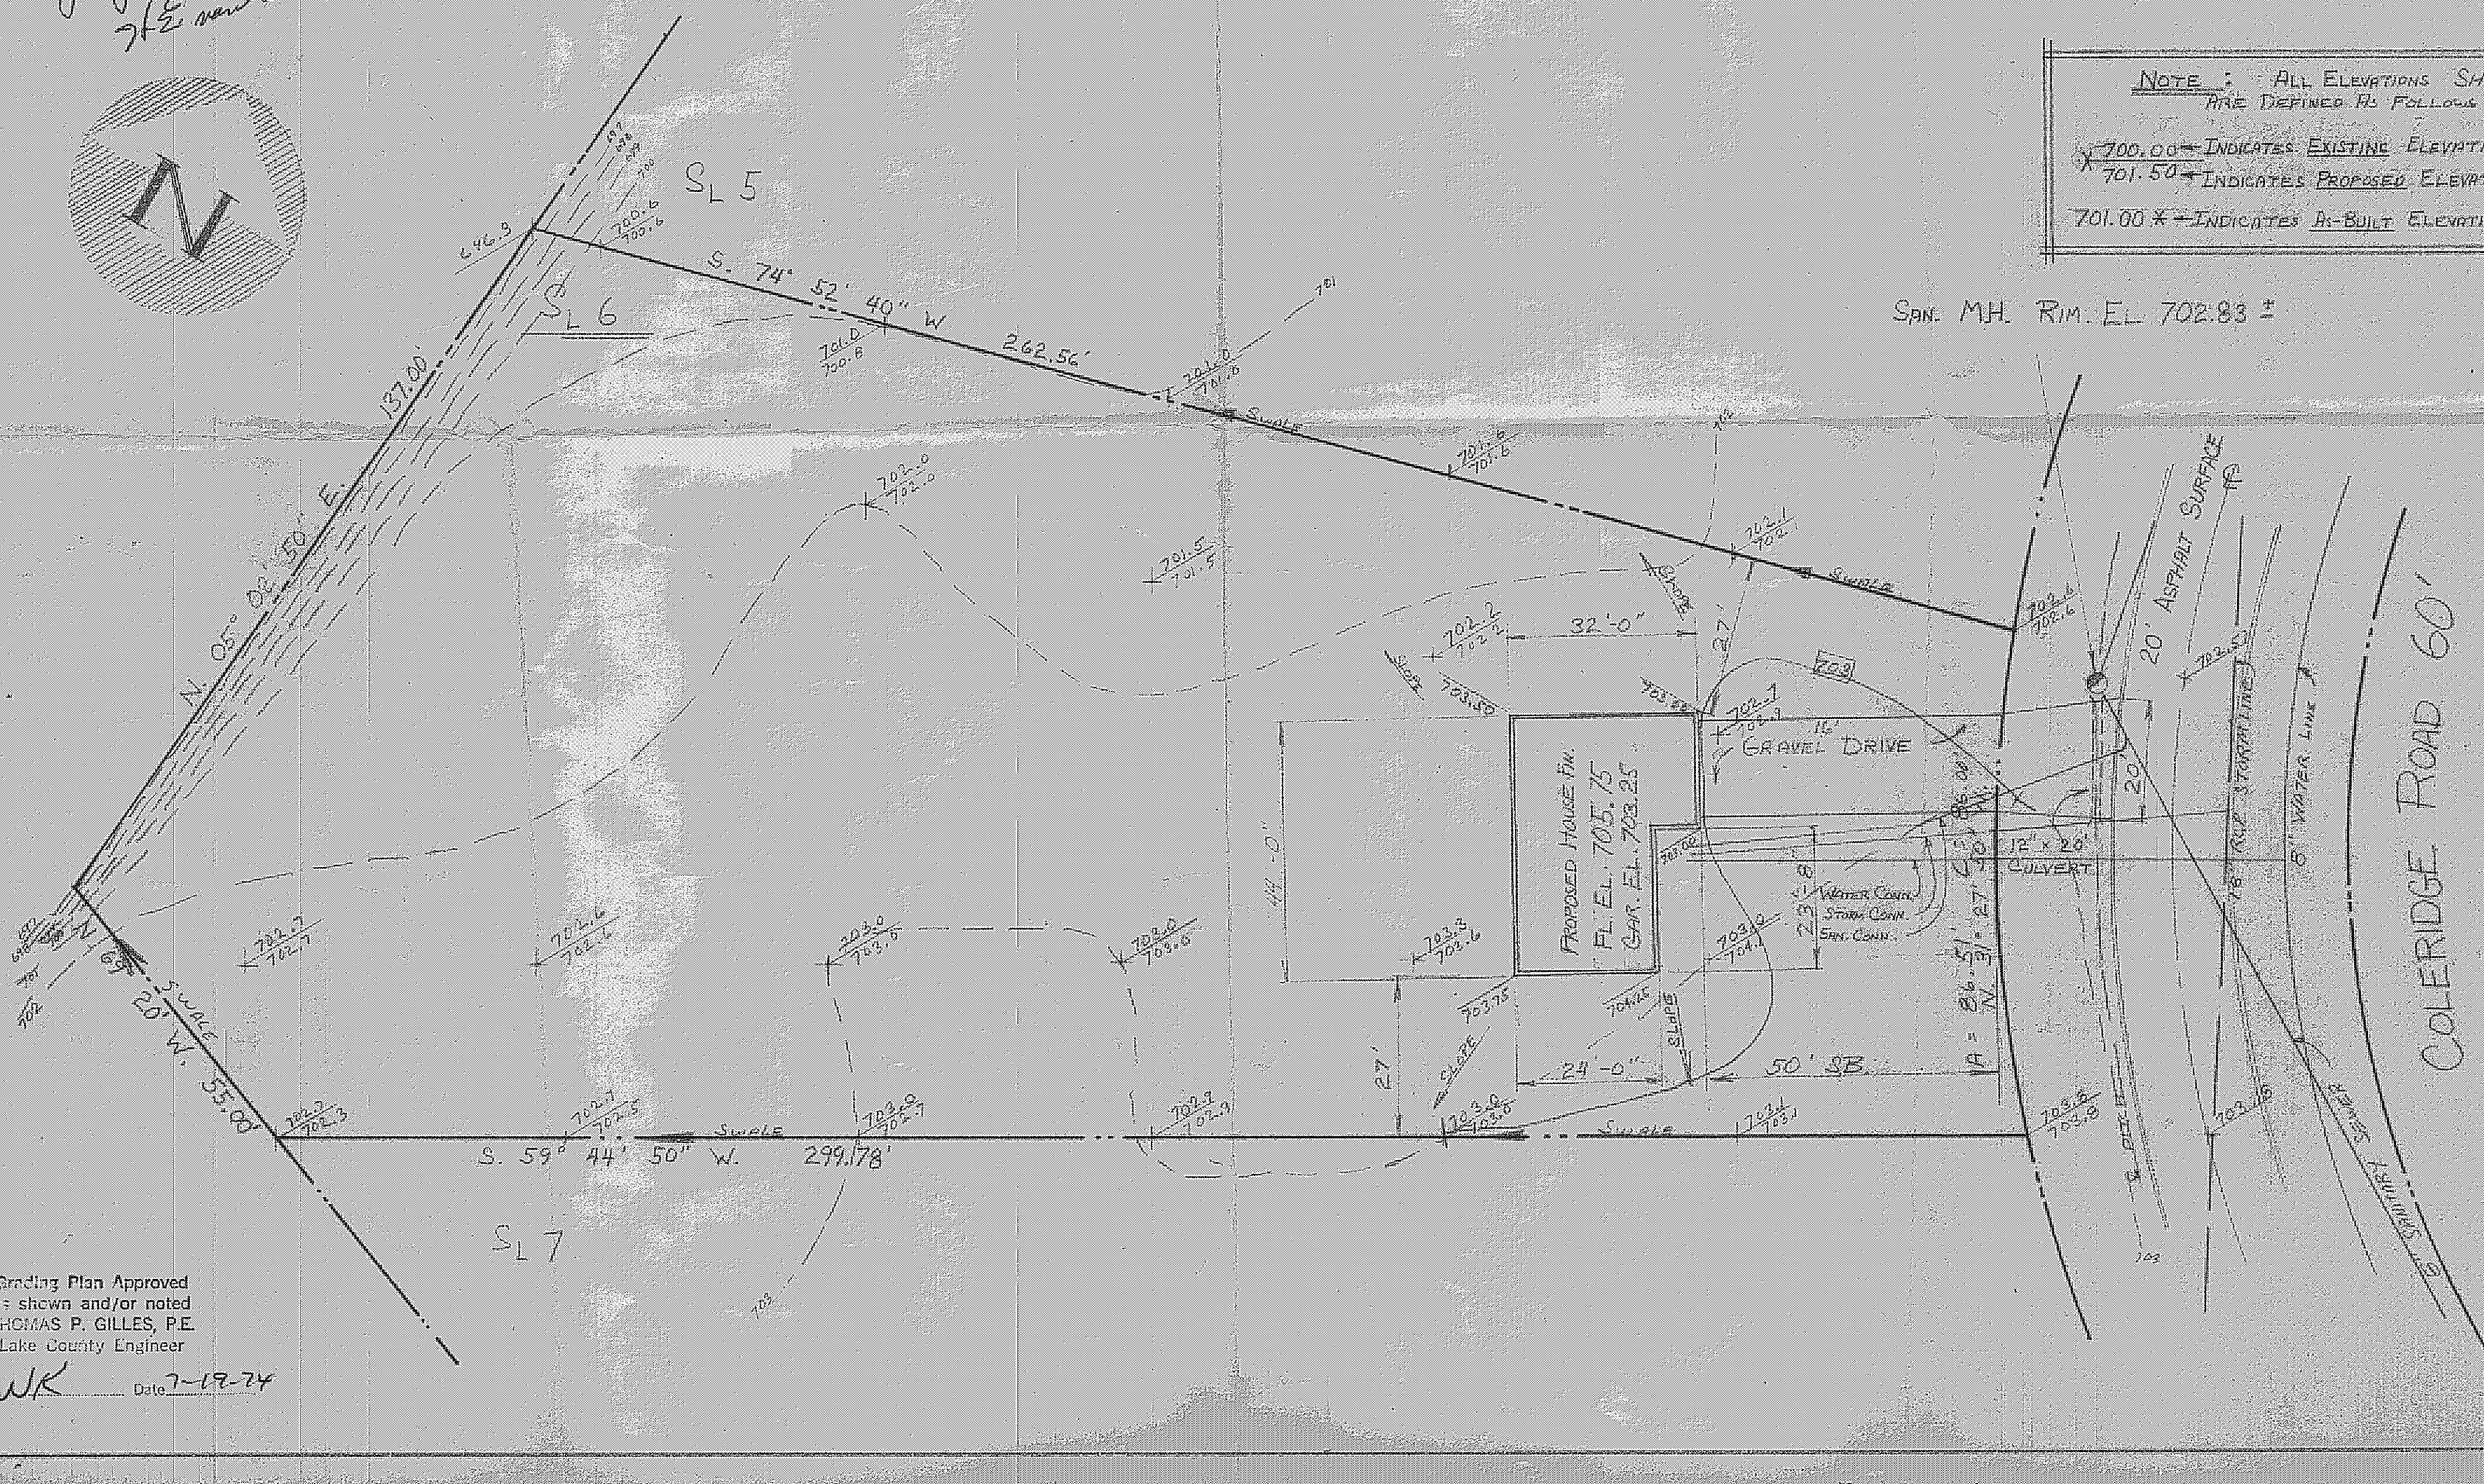

SAN. MH. RIM. EL. 702.83 ±

Grading Plan Approved as shown and/or noted
THOMAS P. GILLES, P.E.
Lake County Engineer
By JWK Date 7-19-74