SITE PLAN FOR:

RYAN HOMES
7660 CHIPPEWA ROAD
BRECKSVILLE, OHIO

BEING SUBLOT NO. 35 IN THE REVERE WOODS SUBDIVISION NO. 2 IN CONCORD TOWNSHIP, OHIO

NOTE:
NO PAVEMENT TO PRESENT DATE

PREPARED BY:

WM. R. GRAY ASSOC., INC.
ENGINEERS & SURVEYORS
7547 MENTOR AVENUE
MENTOR, OHIO

DATE: SEPT. 13 1973 SCALE: 1"=30'

CERTIFICATION:
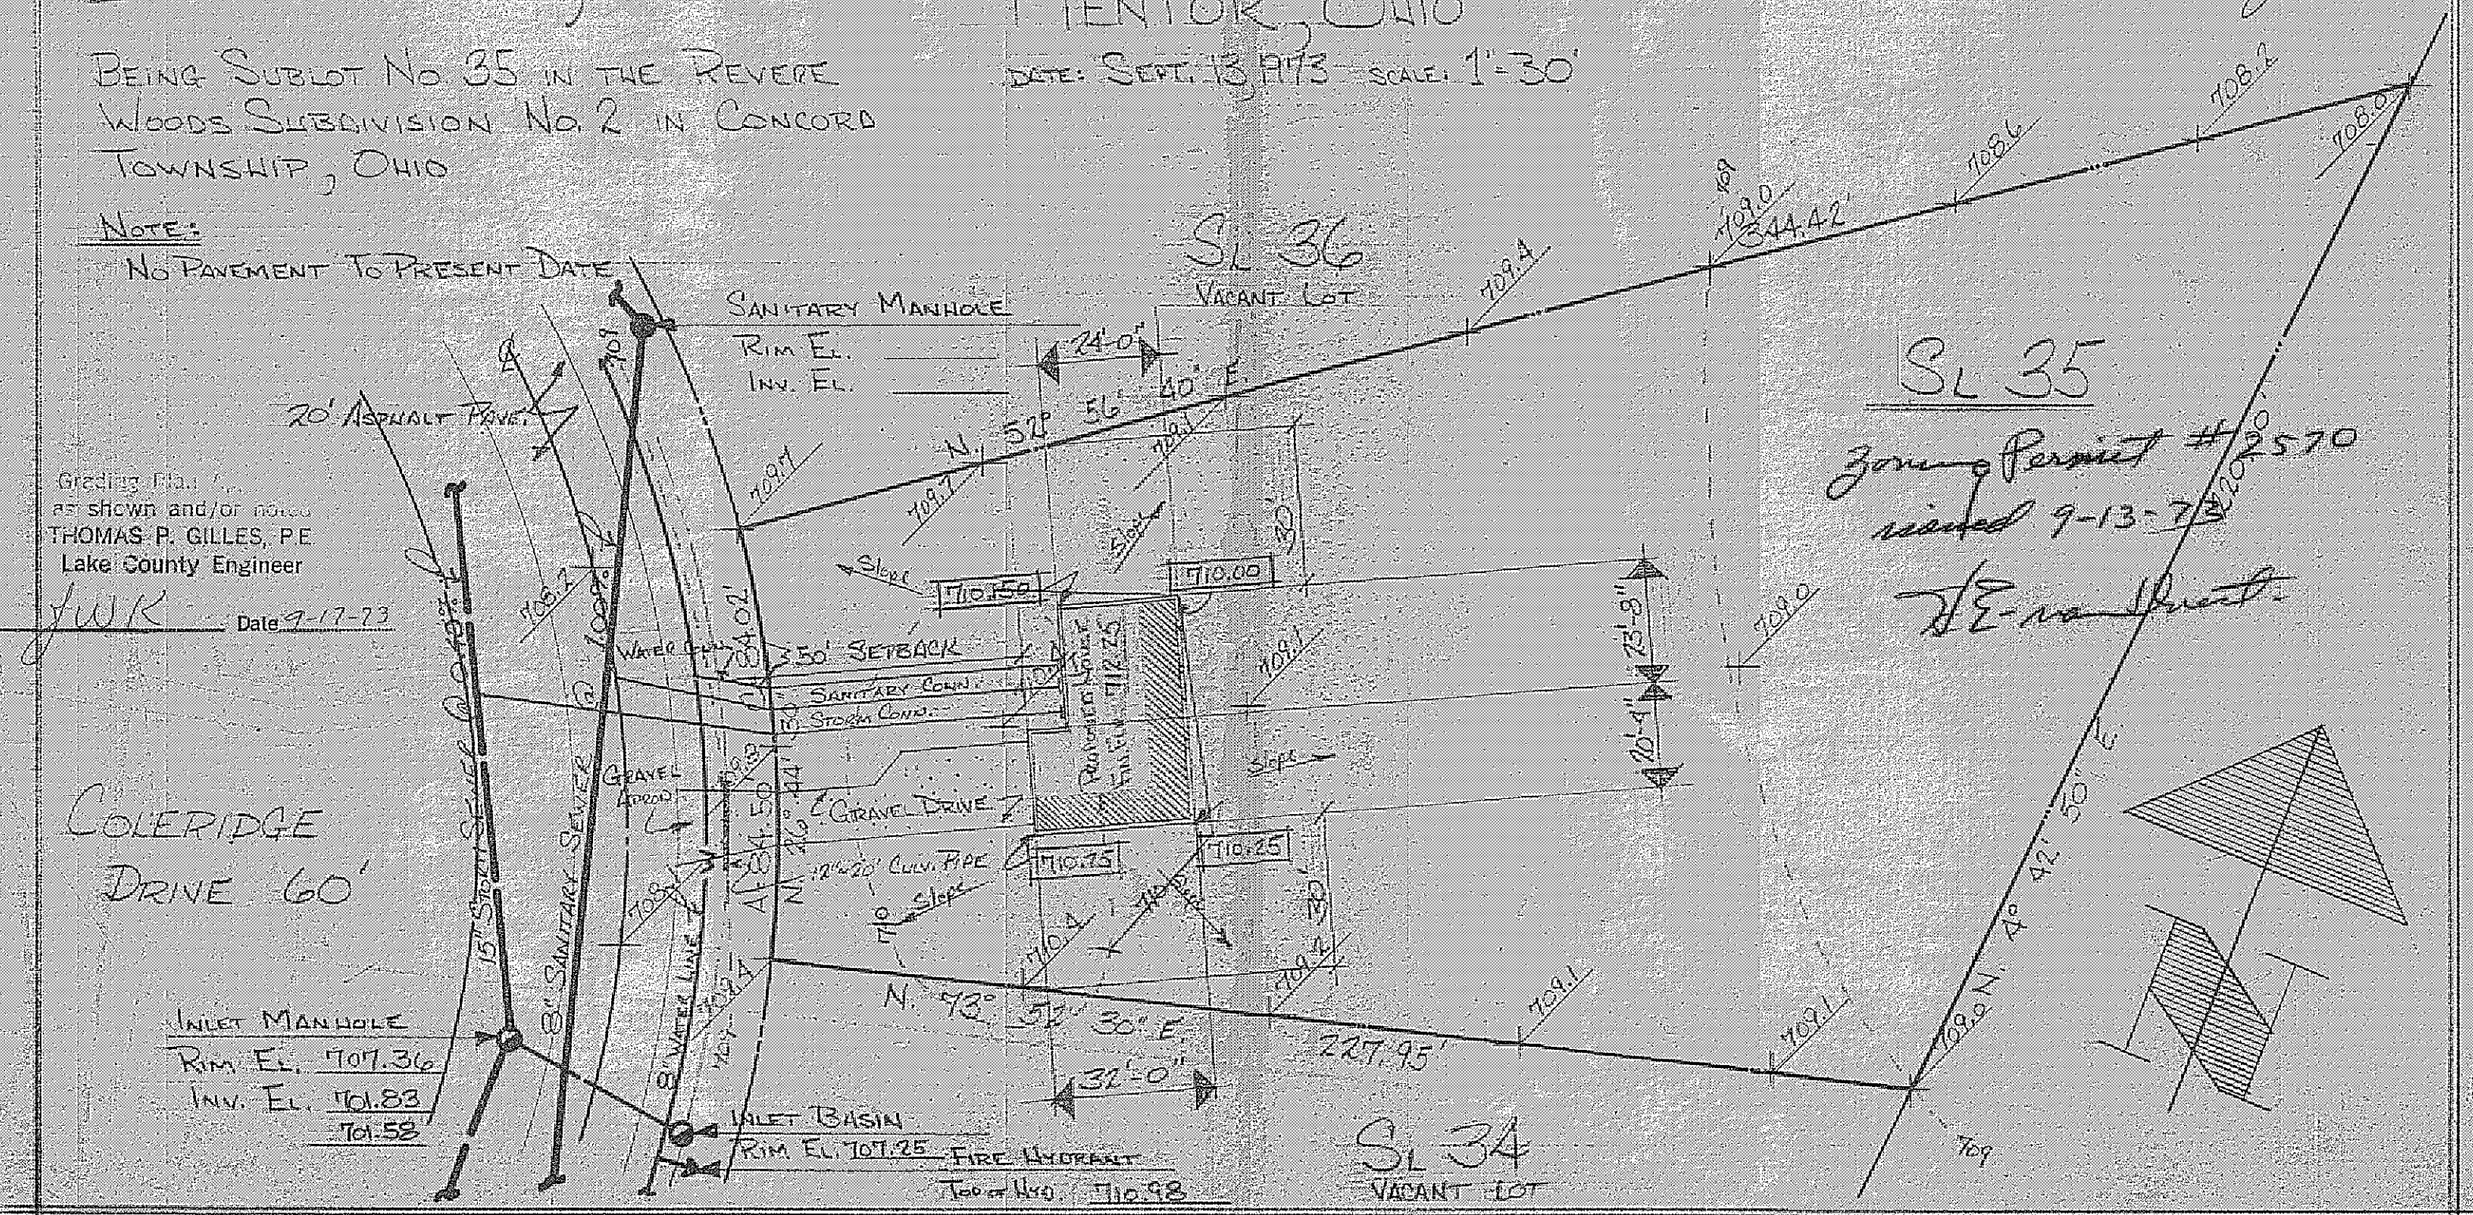
I HEREBY CERTIFY THAT THIS PLAT IS CORRECT TO THE BEST OF MY KNOWLEDGE.
BY: Wm. R. Gray
WM. R. GRAY REG. SURV. #7752