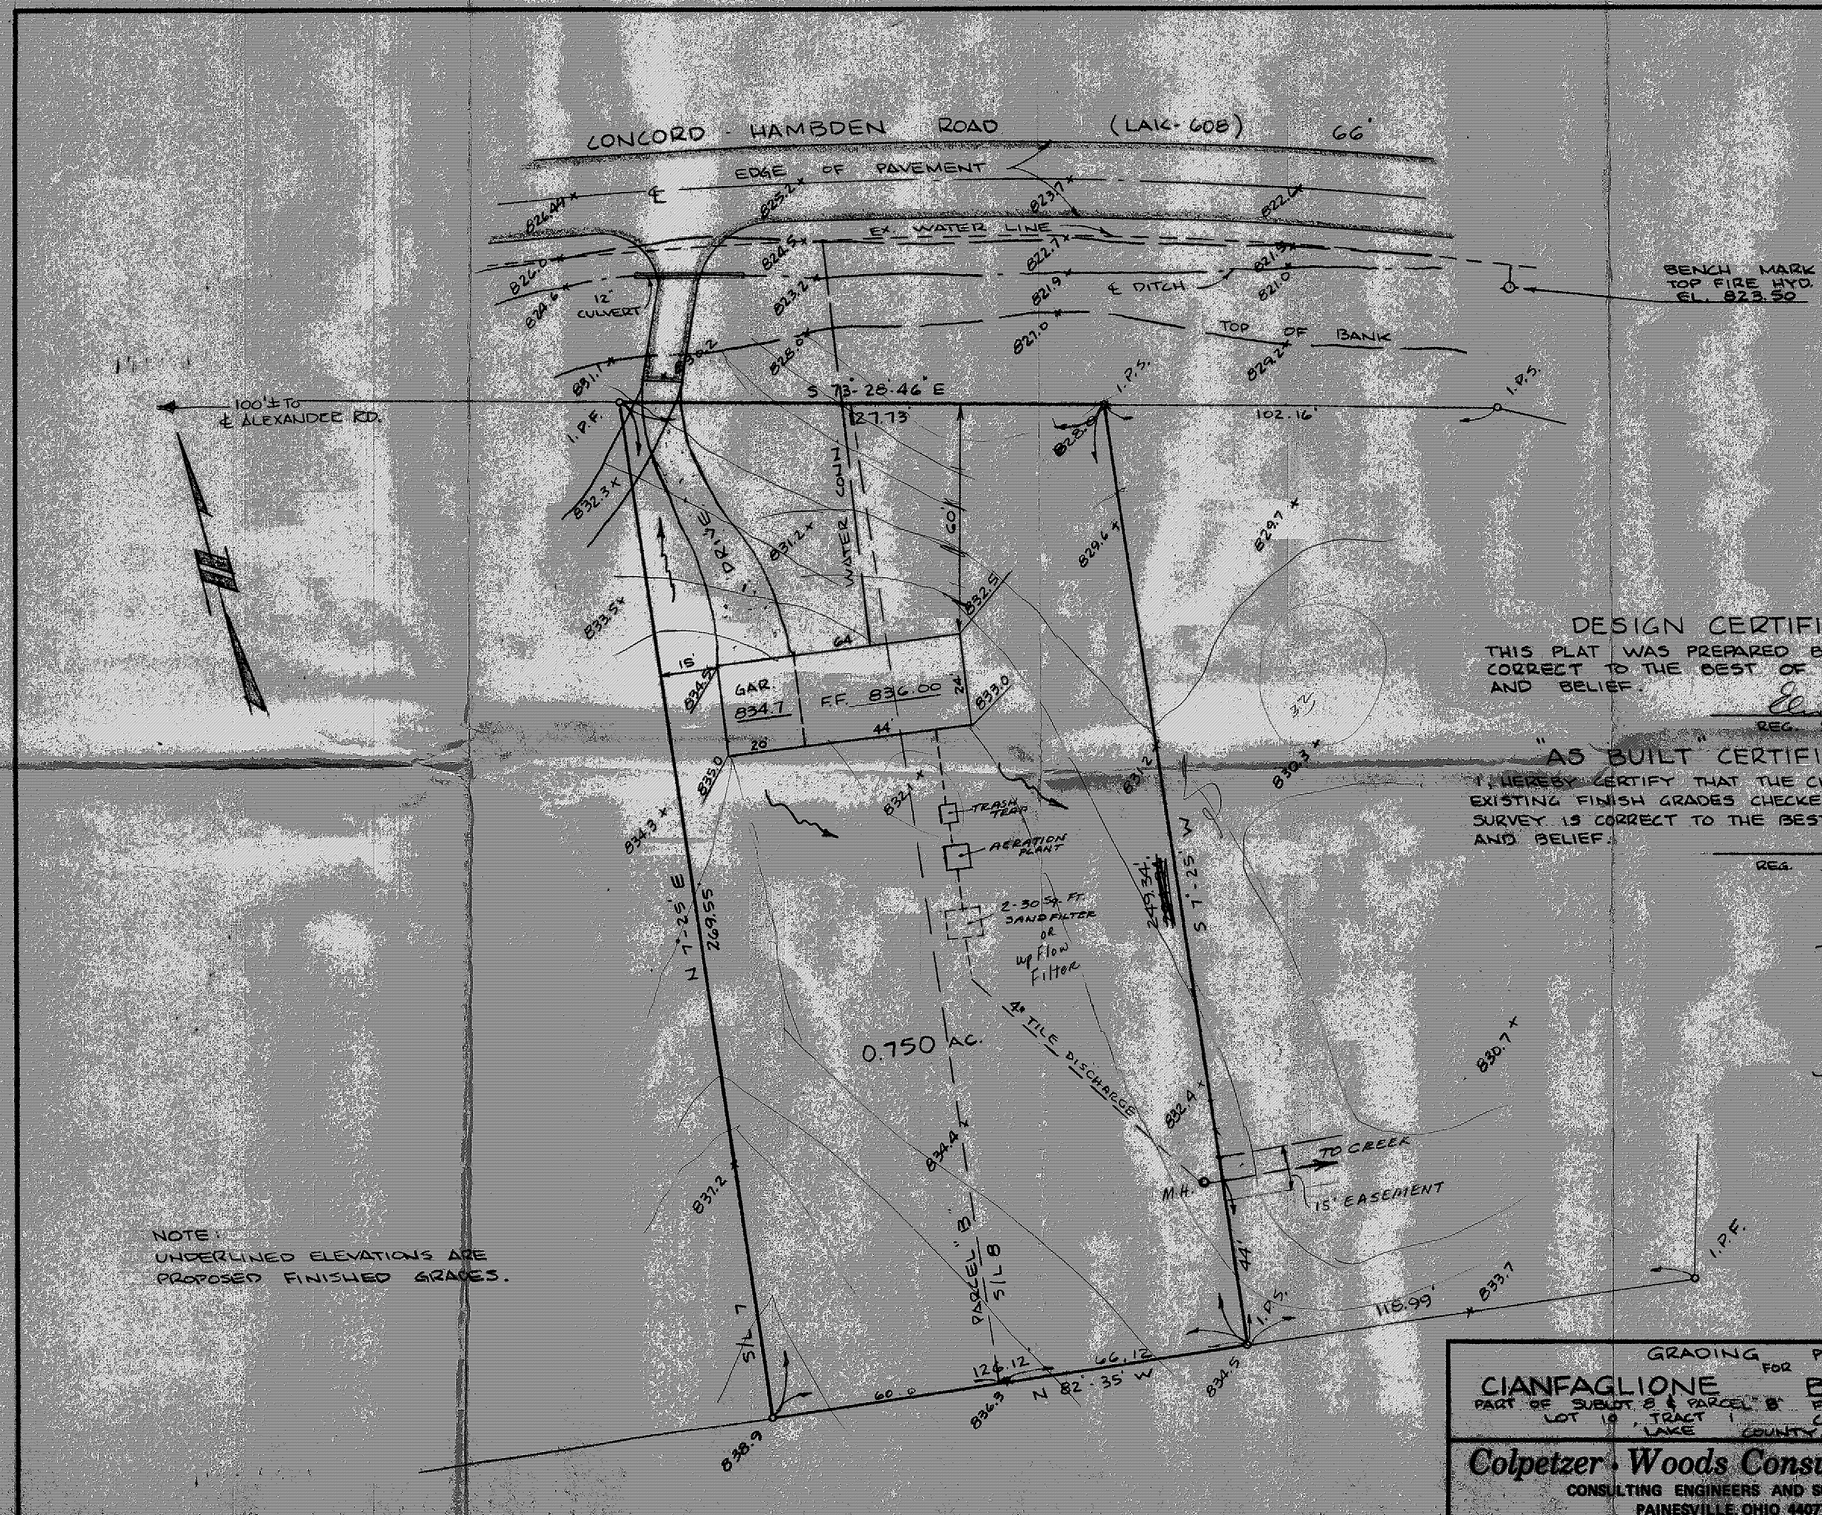

DESIGN CERTIFICATION

THIS PLAT WAS PREPARED BY ME, AND IS CORRECT TO THE BEST OF MY KNOWLEDGE AND BELIEF.

REG. SURVEYOR No. 4785

"AS BUILT" CERTIFICATION

I, HEREBY CERTIFY THAT THE CIRCLED GRADES ARE EXISTING FINISH GRADES CHECKED IN FIELD ON _____ SURVEY IS CORRECT TO THE BEST OF MY KNOWLEDGE AND BELIEF.

REG. SURVEYOR No.

Grading Plan Approved as shown and/or noted
THOMAS E. GILLER, P.E.
Lake County Engineer

ZONING PERMIT
Approved 2/10/76 #2980

HOUSE # 11800

GRADING PLAN FOR
CIANFAGLIONE BUILDER INC.
PART OF SUBLOT 8 & PARCEL "B" FAR HILLS ESTATES
LOT 10, TRACT 1 CONCORD TOWNSHIP
LAKE COUNTY, OHIO

Colpetzer · Woods Consultants, Inc.
CONSULTING ENGINEERS AND SURVEYORS
PAINESVILLE, OHIO 44077

DATE 1-27-76
SCALE 1" = 20'
DRAWN BY R.I.
CHK'D BY E.I.
P.B.# 277 PG. 134

JOB # 76-006