SITE PLAN FOR:

SHANDLE CONST.
8353 MENTOR AVE.
MENTOR, OHIO

BEING SUBLOT NO. 44 IN THE MORLEY HILLS ESTATES SUBDIVISION NO. 2 LOCATED IN CONCORD TWP., OHIO.

PREPARED BY:

WM. R. GRAY ASSOC. INC.
7547 MENTOR AVE.
MENTOR, OHIO

DATE: JULY 18, 1975 SCALE: 1" = 20'

CERTIFICATION:

I HEREBY CERTIFY THAT THIS PLAT IS CORRECT TO THE BEST OF MY KNOWLEDGE.

By: Wm. R. Gray.
WM. R. GRAY REG. SURV. # 2752

STATE OF OHIO
WM. R. GRAY 2752
REGISTERED PROFESSIONAL SURVEYOR

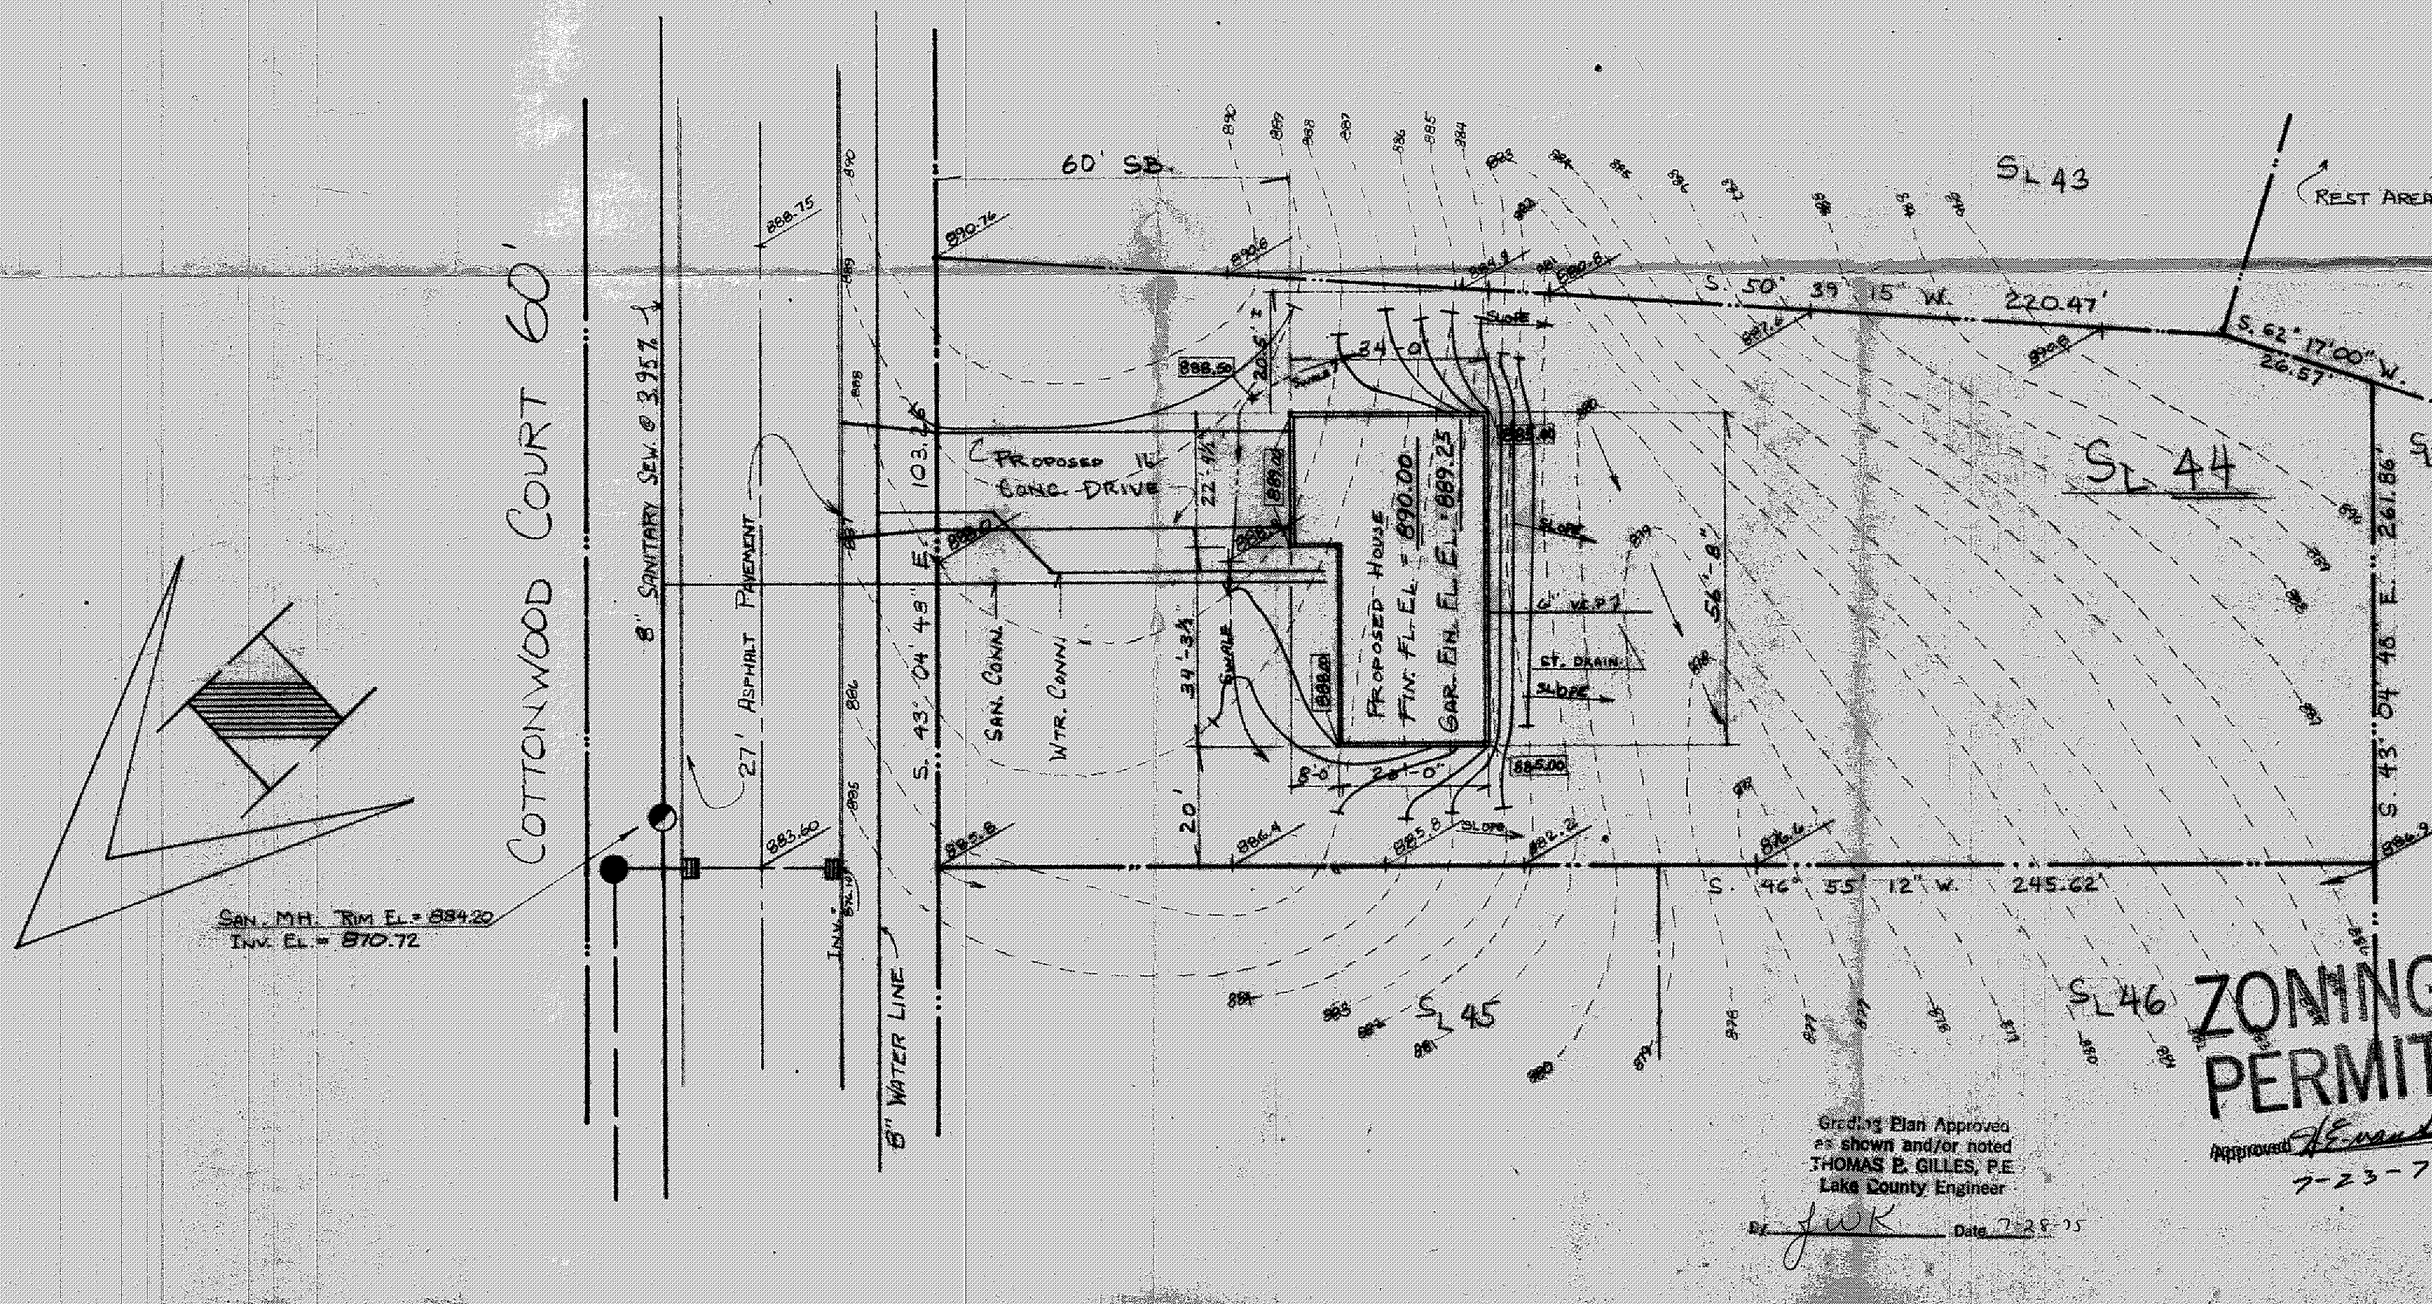

ZONING PERMIT

Approved

7-23-75

Grading Plan Approved as shown and/or noted
THOMAS P. GILLES, P.E.
Lake County Engineer
By JWK Date 7-28-75