SITE PLAN FOR:
ROY SLAYTON
38052 EUCLID AVE.
WILLO. OHIO

BEING SUBLOT NO 40 IN THE
MORLEY HILLS ESTATES SUBDIVISION
NO. 2 LOCATED IN CONCORD TWP., OHIO

PREPARED BY:
WM. R. GRAY ASSOC. INC.
7547 MENTOR AVE.
MENTOR, OHIO
DATE: Aug. 5, 1975 SCALE 1" = 20'

CERTIFICATION

I HEREBY CERTIFY
THAT THIS PLAT IS CORRECT
TO THE BEST OF MY KNOWLEDGE.

BY: Wm R Gray
WM. R. GRAY REG. SURV. #2752

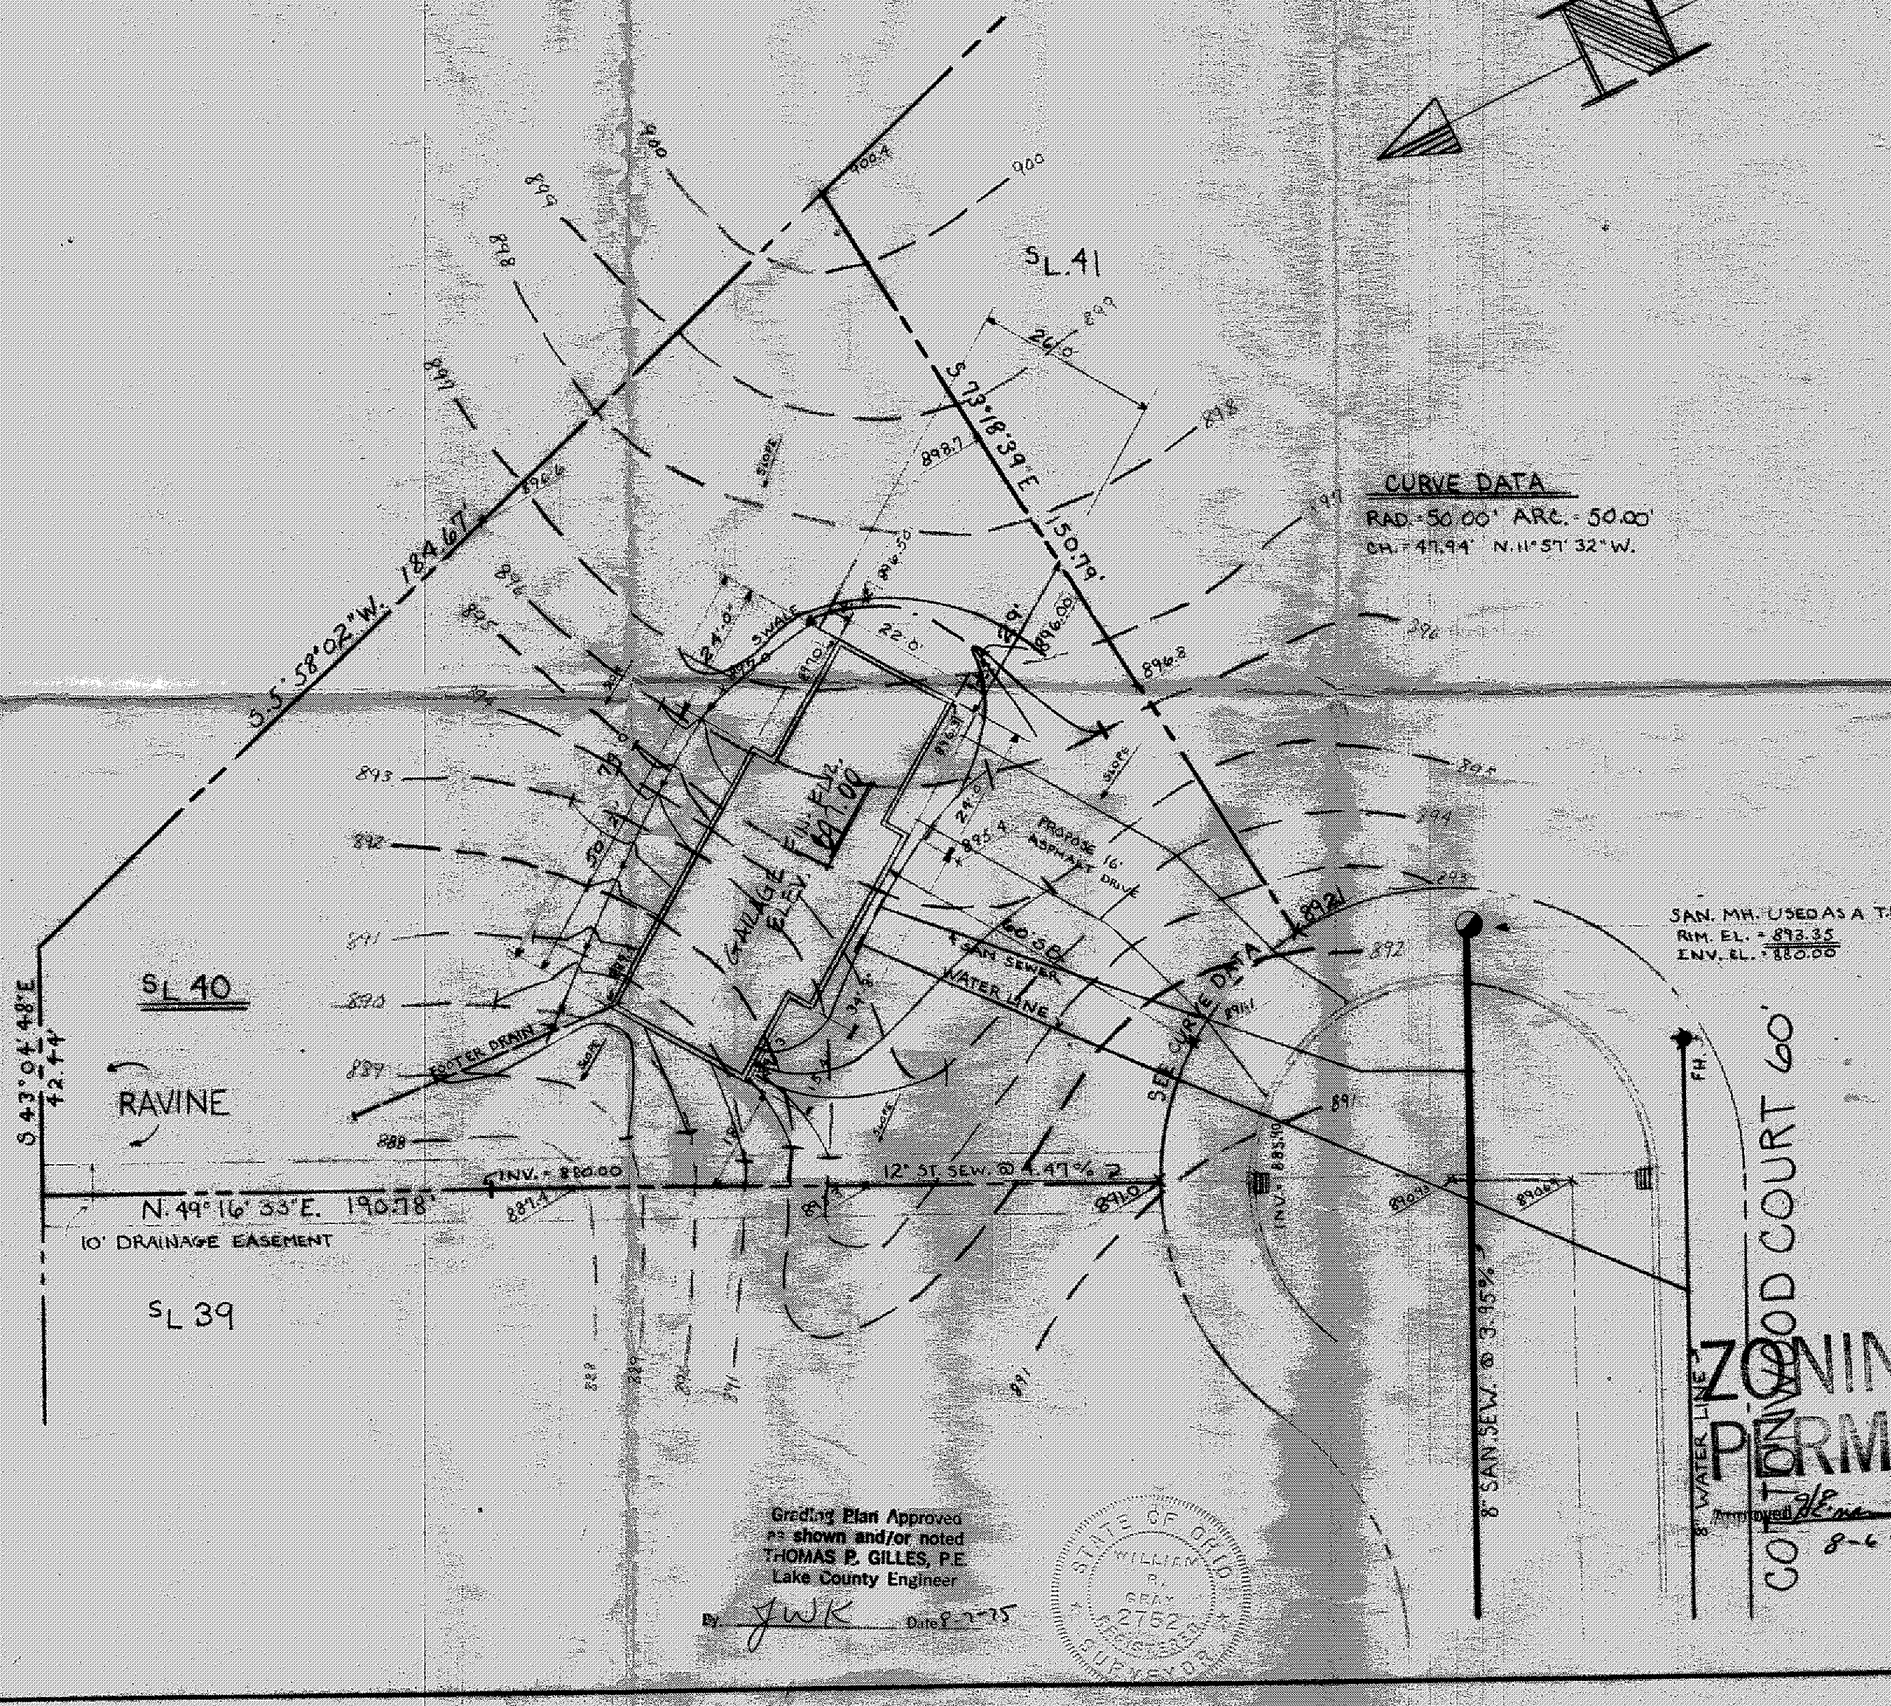

Grading Plan Approved
as shown and/or noted
THOMAS P. GILLES, P.E.
Lake County Engineer
By: JWK Date 8-7-75

STATE OF OHIO
WILLIAM R. GRAY
2752
REGISTERED
SURVEYOR