1st Fl 1176
2nd Fl 1176
Garage 484

9900 Cypress Circle

Grading Plan Approved as shown and/or noted
THOMAS P. GILLEG, P.E.
Lake County Engineer
By [signature] Date 31 MAY 78

SITE PLAN FOR:
SHANDLE: CONST
8353 MENTOR AVE
MENTOR, OHIO
BEING SUBLOT NO 123 IN THE MORELY HILLS SUBDIVISIONS LOCATED IN CONCORD TWP, LAKE COUNTY, OH.

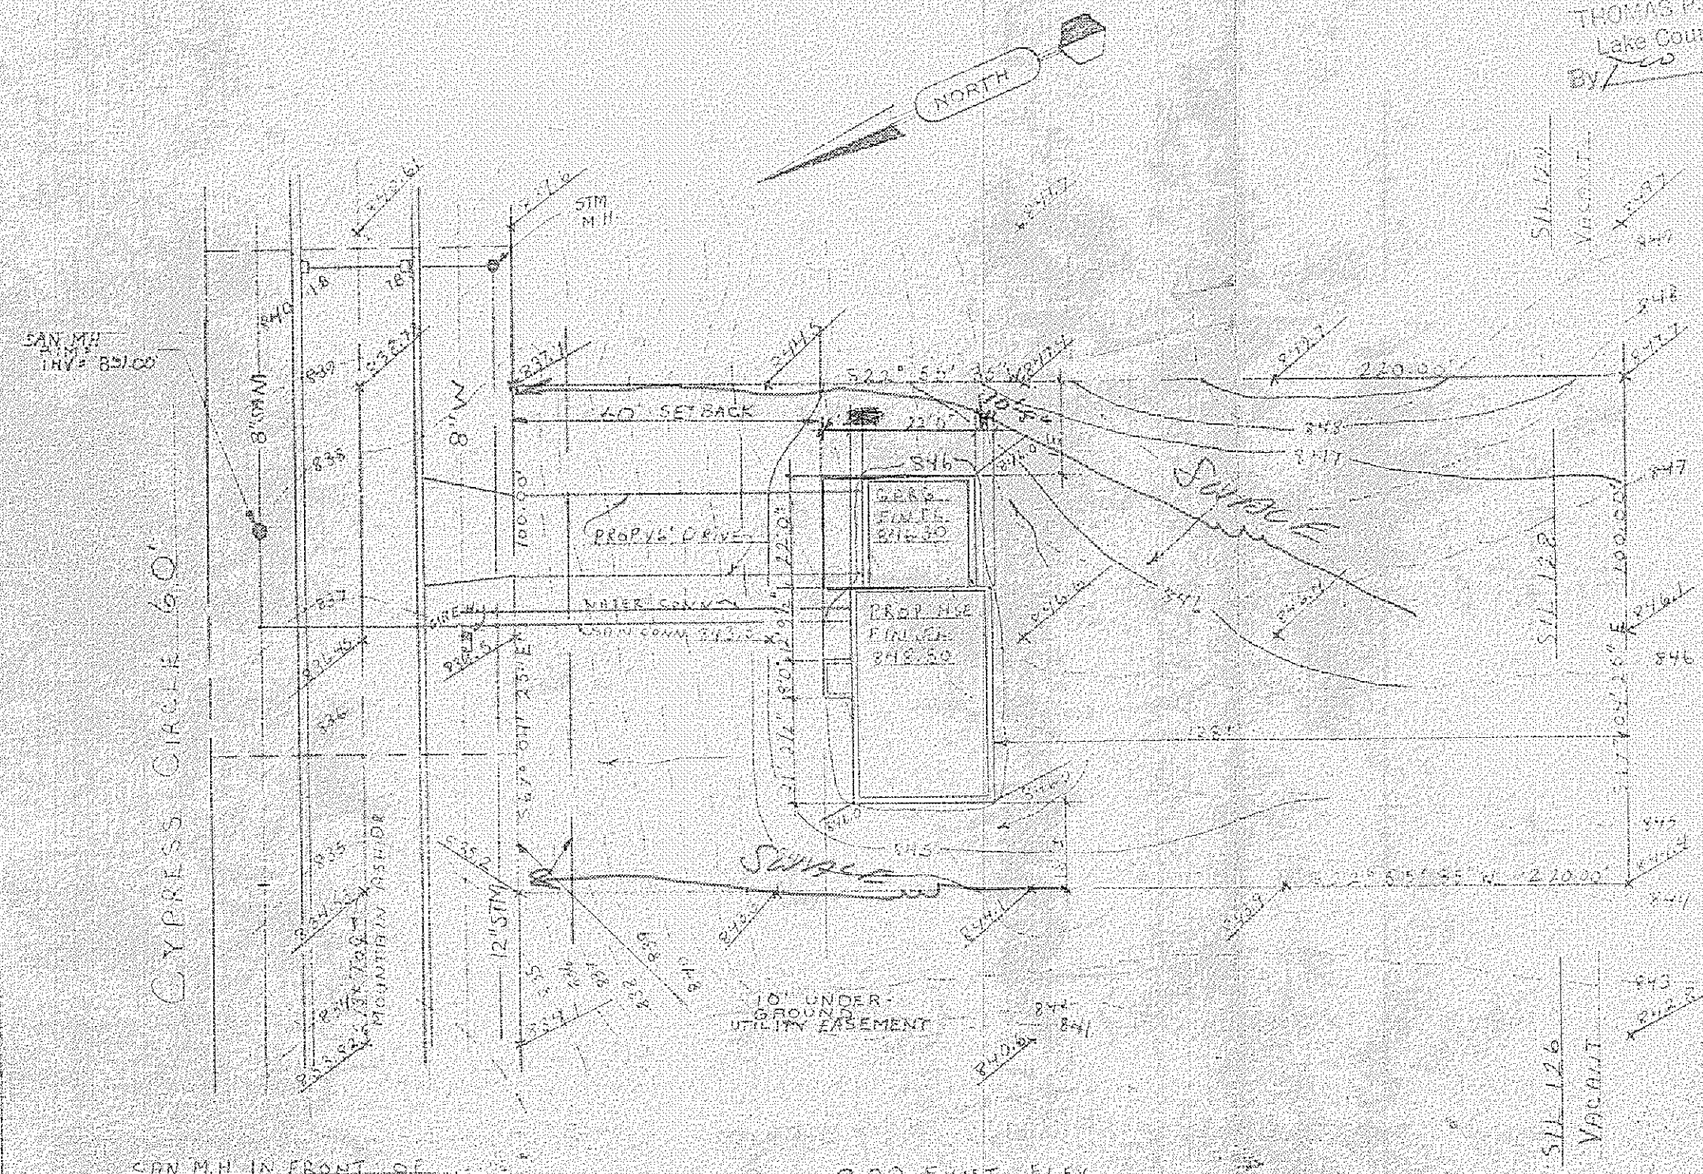

PREPARED BY:
WM. R. GRAY ASSOC INC
8372 MENTOR AVE
MENTOR, OHIO

SCALE: 1" = 30'
DATE: MAY 19, 1978

CERTIFICATION
I HEREBY CERTIFY THAT THIS PLAT IS CORRECT TO THE BEST OF MY KNOWLEDGE
BY [signature]
WM. R. GRAY REG. SURV. 2752

STATE OF OHIO
WM. R. GRAY
2752
REGISTERED
PROFESSIONAL SURVEYOR

SAN M.H. IN FRONT OF
S/L 138 IS T.B.M.
RIM = 833.18
INV = 828.00

X 0.00 EXIST ELEV.
0.00 PROP ELEV.

F.B. 79-61