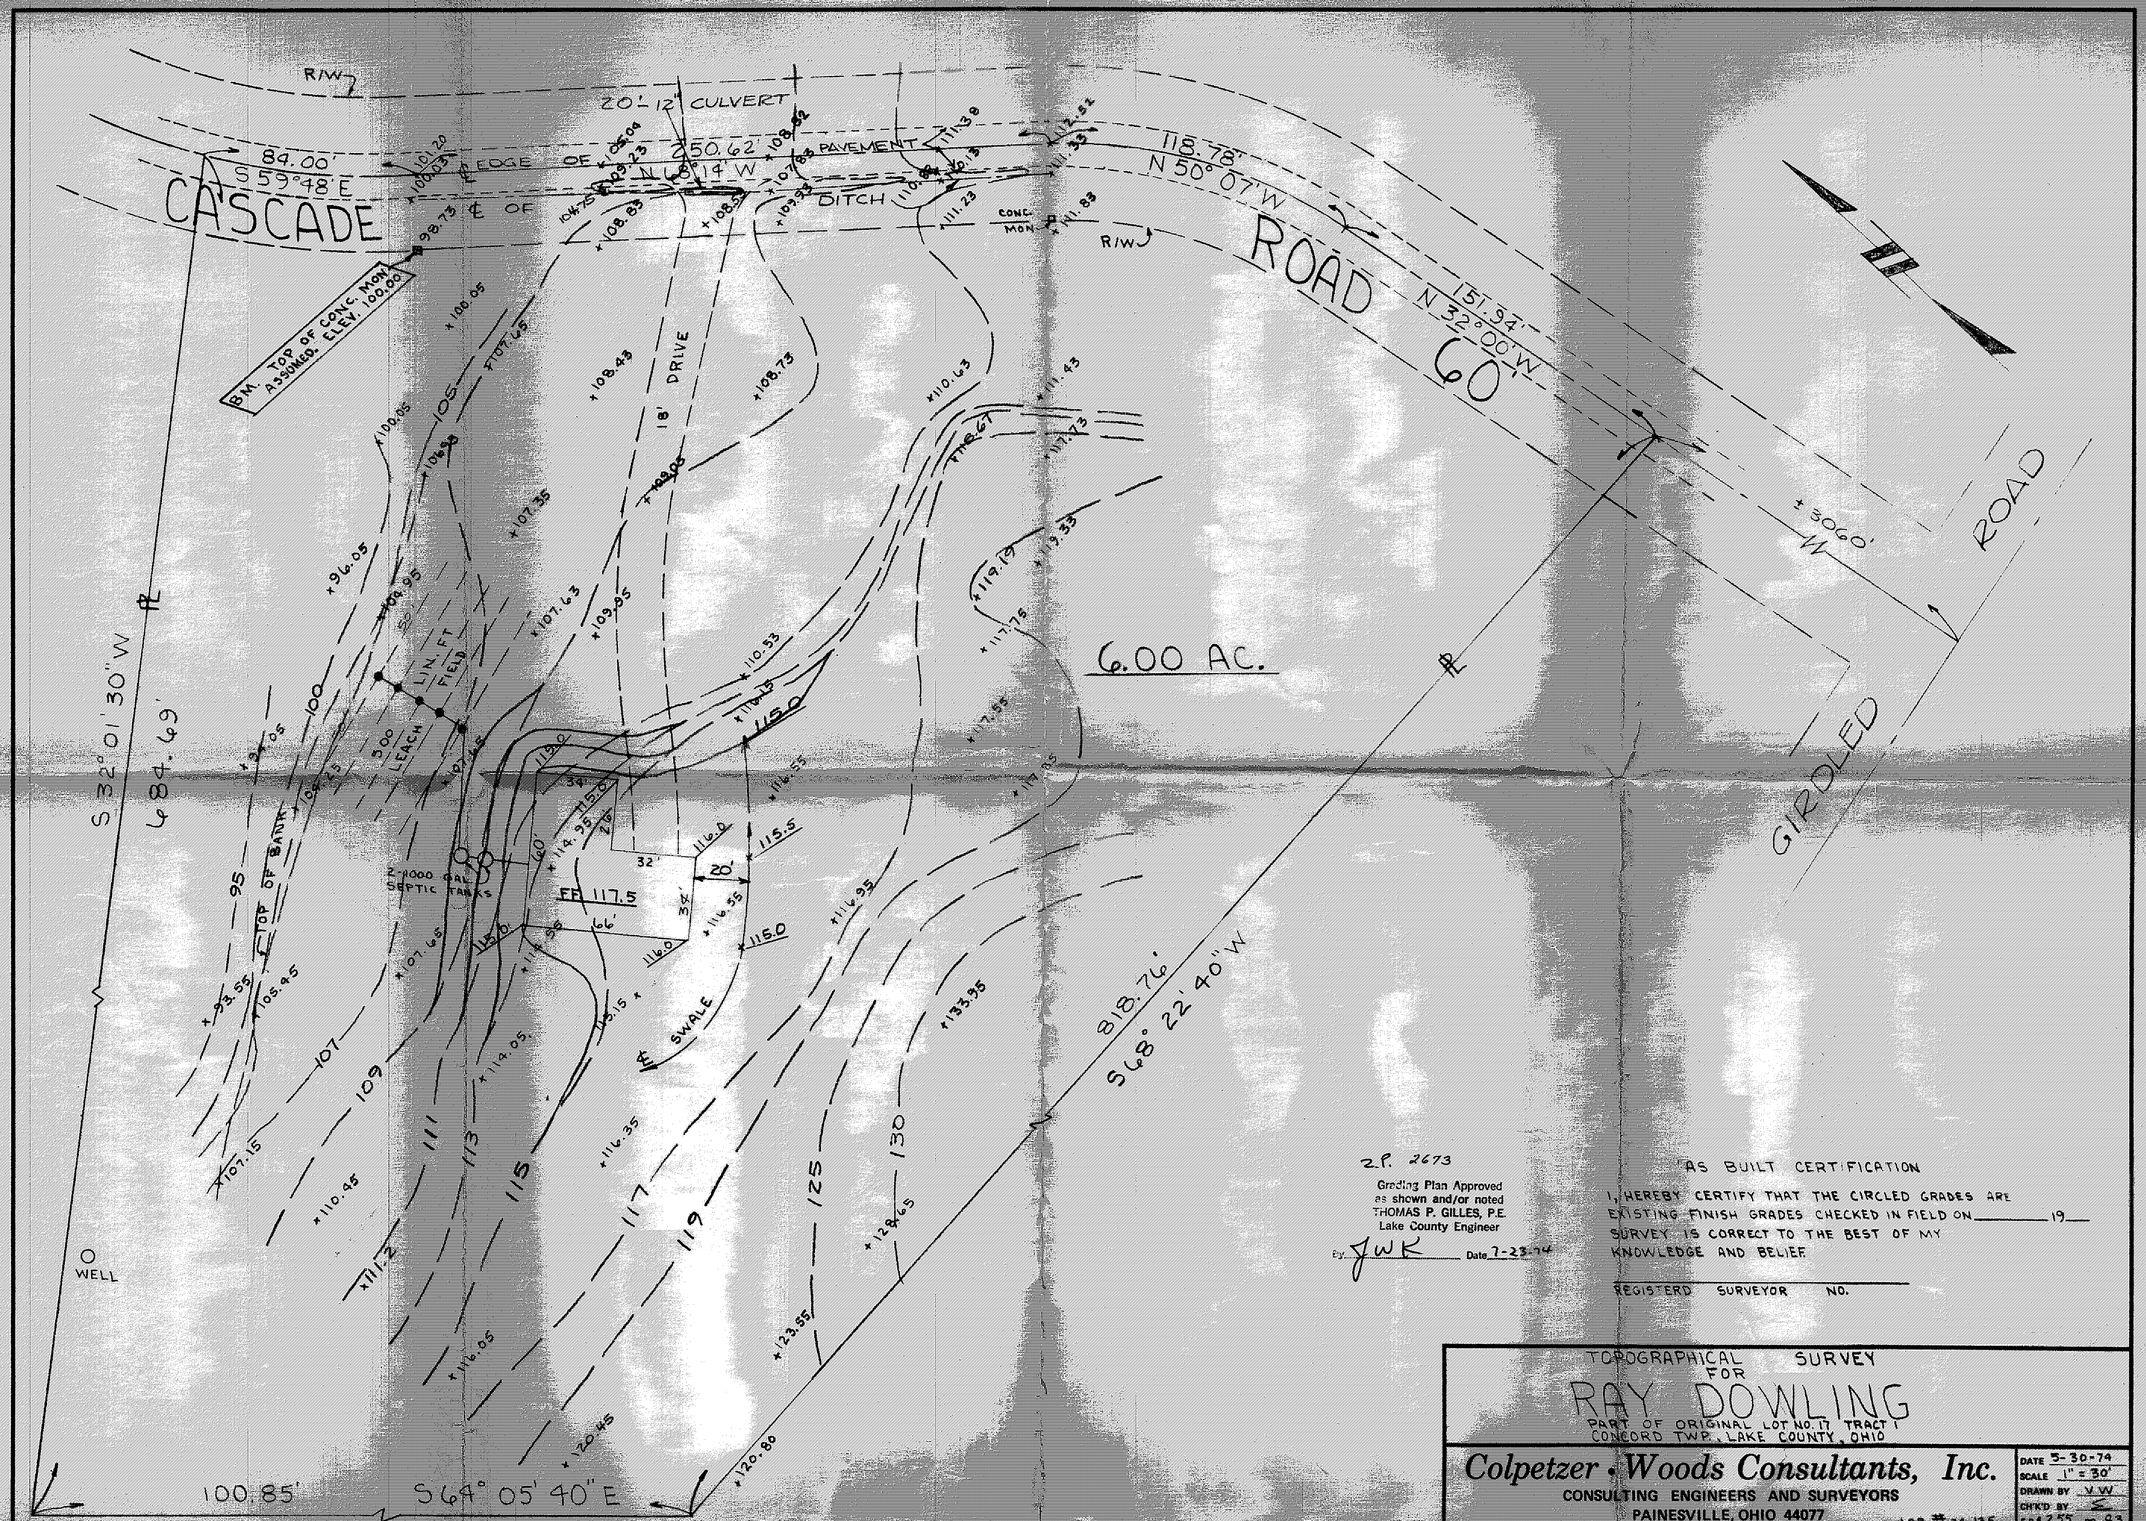

Z.P. 2673

Grading Plan Approved as shown and/or noted
THOMAS P. GILLES, P.E.
Lake County Engineer

By JWK Date 7-23-74

AS BUILT CERTIFICATION

I, HEREBY CERTIFY THAT THE CIRCLED GRADES ARE EXISTING FINISH GRADES CHECKED IN FIELD ON _____ 19__ SURVEY IS CORRECT TO THE BEST OF MY KNOWLEDGE AND BELIEF.

REGISTERD SURVEYOR NO.

TOPOGRAPHICAL SURVEY FOR

RAY DOWLING

PART OF ORIGINAL LOT NO. 17 TRACT 1
CONCORD TWP., LAKE COUNTY, OHIO

Colpetzer • Woods Consultants, Inc.
CONSULTING ENGINEERS AND SURVEYORS
PAINESVILLE, OHIO 44077

JOB # 74-135

DATE 5-30-74
SCALE 1" = 30'
DRAWN BY V.W.
CH'K'D BY Σ
F.B.# 255 PG. 83