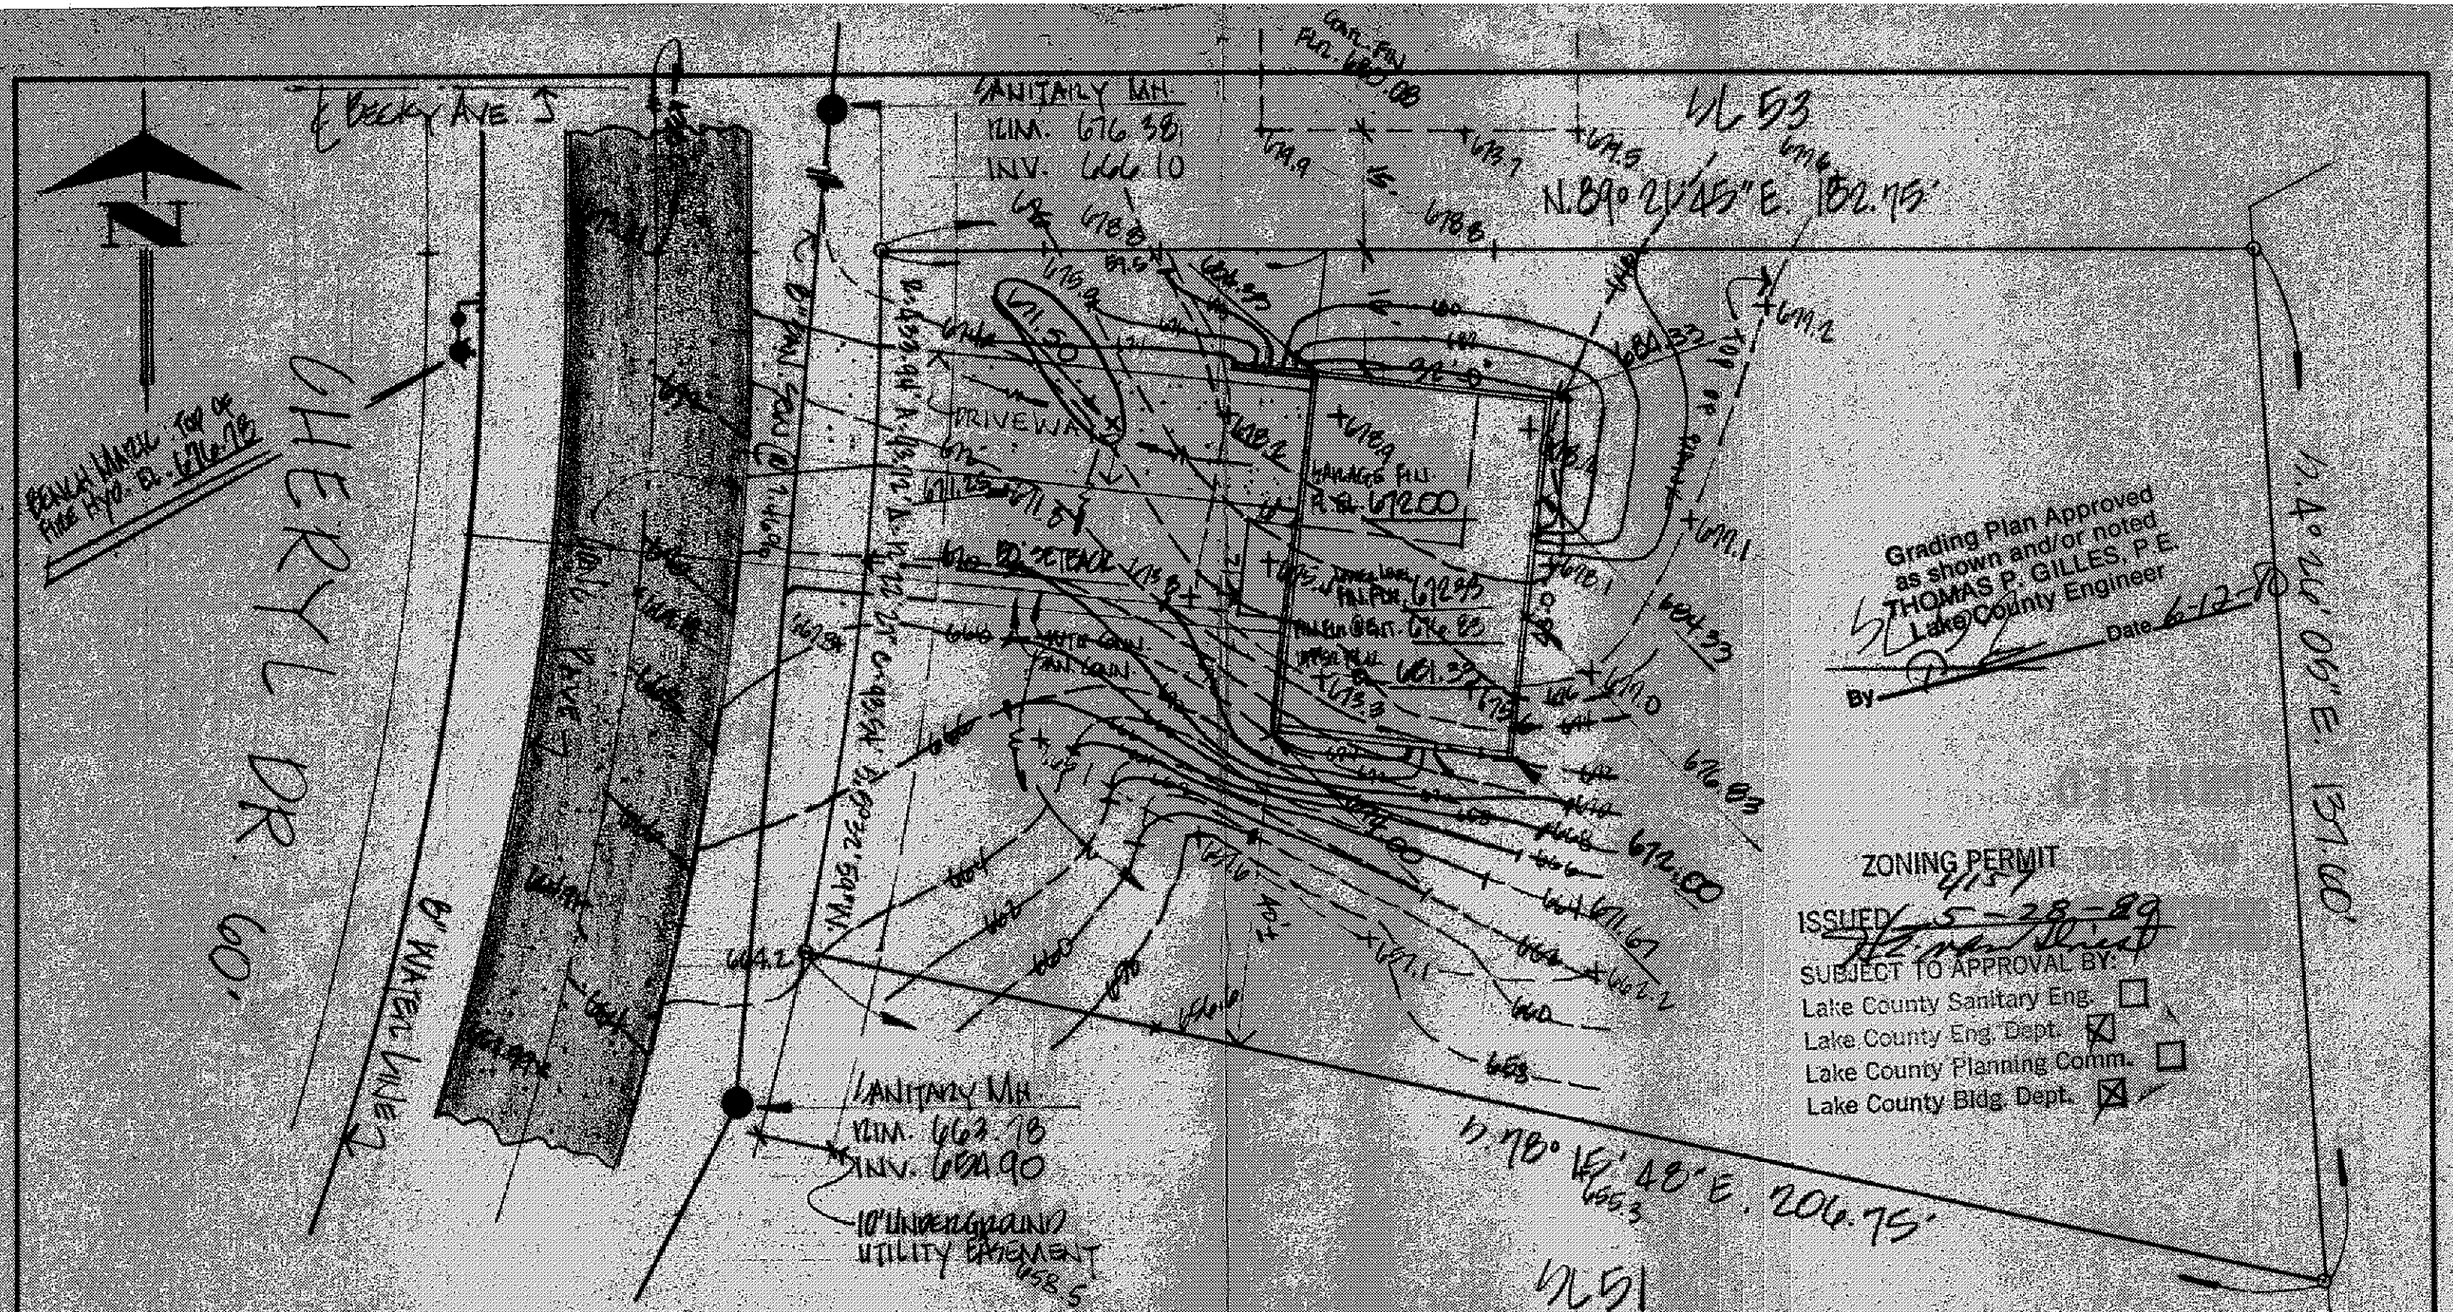

DESIGN CERTIFICATION

THIS PLAT WAS PREPARED BY ME, AND IS CORRECT TO THE BEST OF MY KNOWLEDGE AND BELIEF

REG. SURVEYOR NO. 4705

AS BUILT CERTIFICATION

I HEREBY CERTIFY THAT THE CIRCLED GRADES ARE EXISTING FINISH GRADES CHECKED IN THE FIELD ON _____ AND THAT SURVEY IS CORRECT TO THE BEST OF MY KNOWLEDGE AND BELIEF

REG. SURVEYOR NO. _____

COLPETZER · WOODS
CONSULTANTS, INC.
9470 MENTOR AVENUE • MENTOR, OHIO 44066 • (216) 357-7569

DATE 6/20/89
SCALE 1" = 20'
DRWN BY BJ
CHKD BY EJ
JOB NO 89-063
FB 394 PG 41

SITE PLAN FOR: KEITH PATTERSON

being Lot No. 82 in Concord Kellogg Park Estates, Subdivision No. 1 of Concord Township, Lake County, Ohio.