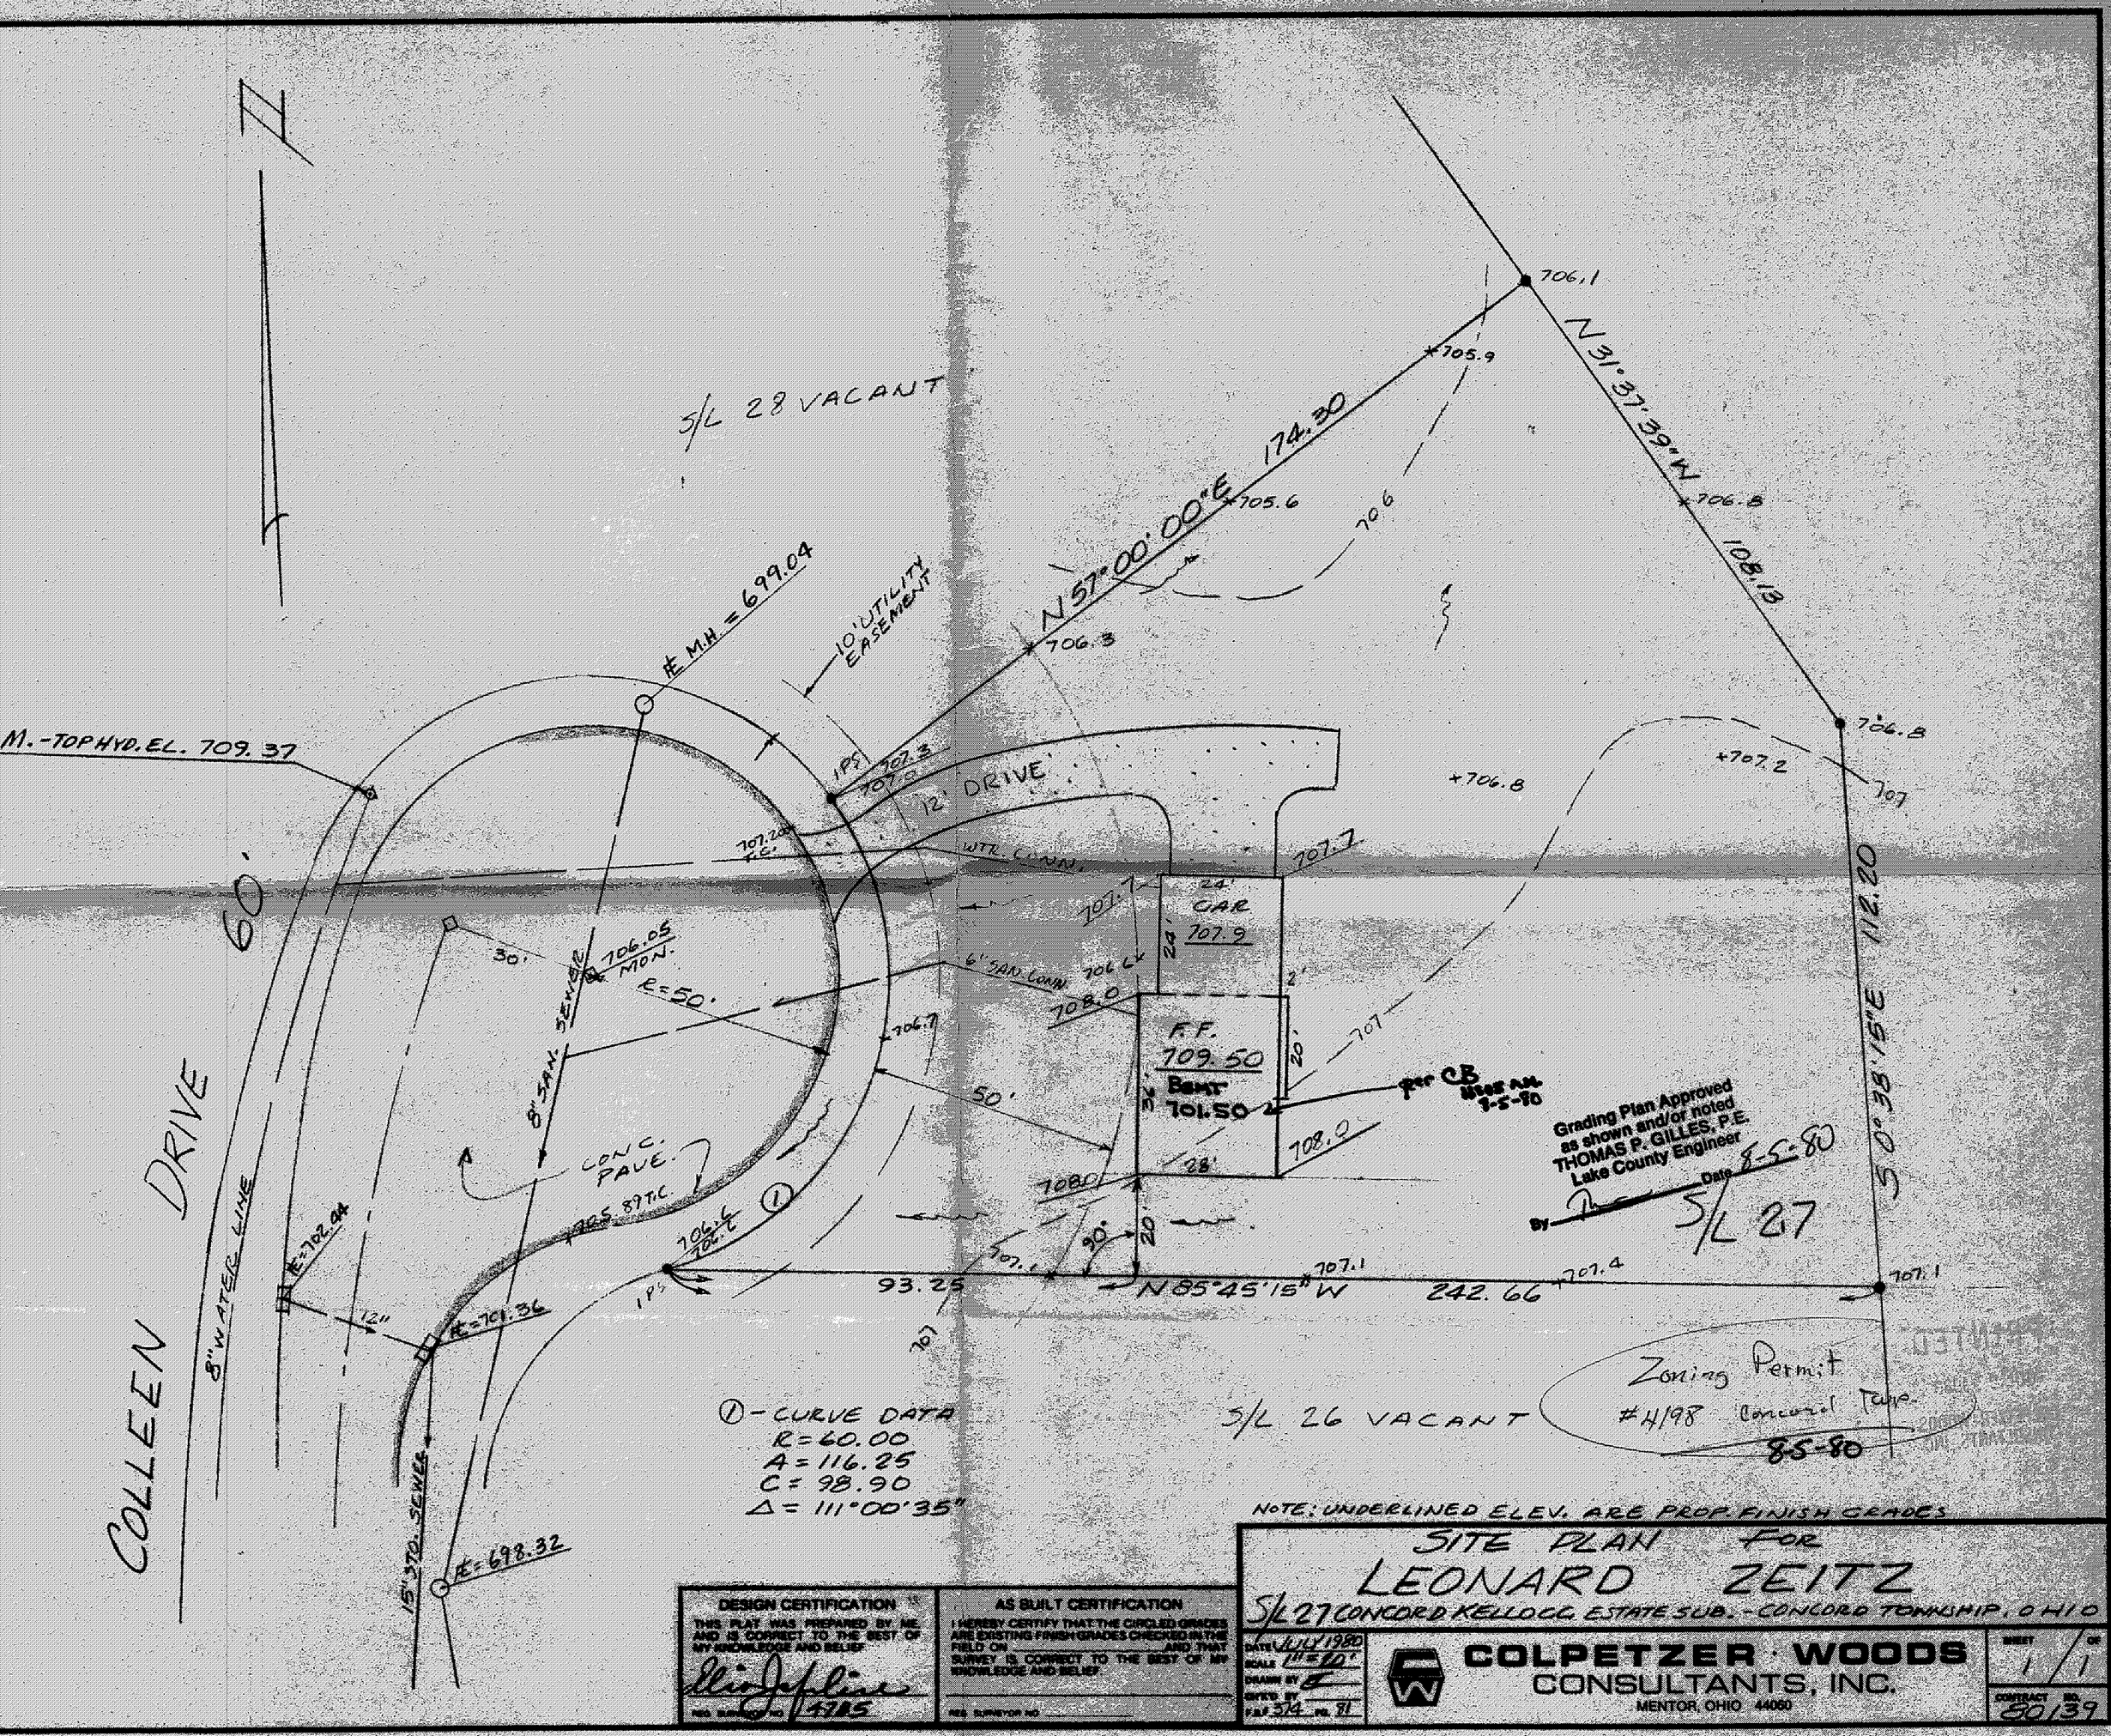


① - CURVE DATA
R = 60.00
A = 116.25
C = 98.90
Δ = 111°00'35"

NOTE: UNDERLINED ELEV. ARE PROP. FINISH GRADES

# SITE PLAN FOR LEONARD ZEITZ

S/L 27 CONCORD KELLOGG ESTATE SUB. - CONCORD TOWNSHIP, OHIO

**DESIGN CERTIFICATION**
THIS PLAT WAS PREPARED BY ME AND IS CORRECT TO THE BEST OF MY KNOWLEDGE AND BELIEF
Elio Jeffline
REG. SURVEYOR NO. 4785

**AS BUILT CERTIFICATION**
I HEREBY CERTIFY THAT THE CIRCLED GRADES ARE EXISTING FINISH GRADES CHECKED IN THE FIELD ON _____ AND THAT SURVEY IS CORRECT TO THE BEST OF MY KNOWLEDGE AND BELIEF.
REG. SURVEYOR NO. _____

DATE JULY 1980
SCALE 1" = 20'
DRAWN BY
CHK'D BY
F.B.# 374 PG. 81

**COLPETZER · WOODS CONSULTANTS, INC.**
MENTOR, OHIO 44060

SHEET 1 OF 1
CONTRACT NO. 80139