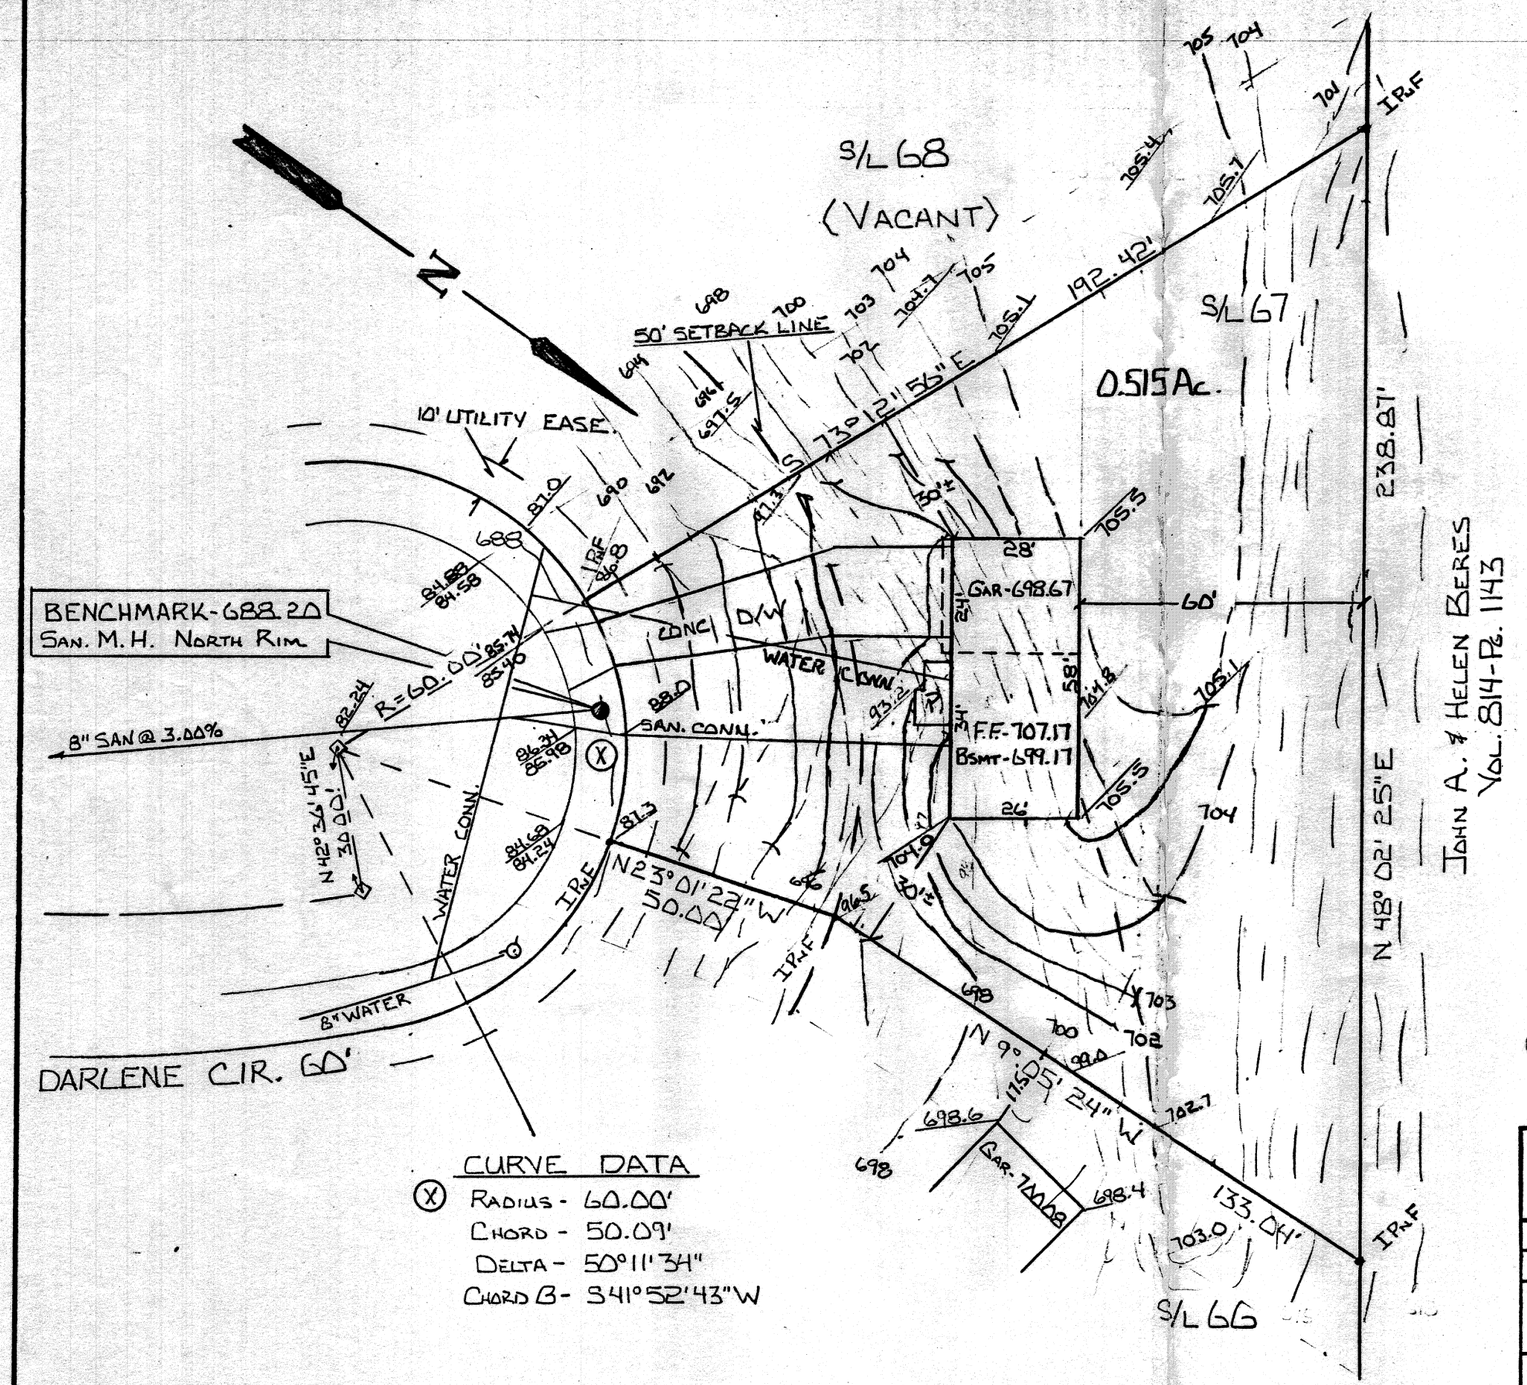

CURVE DATA

Ⓧ
- RADIUS - 60.00'
- CHORD - 50.09'
- DELTA - 50°11'34"
- CHORD B - S41°52'43"W

SITE PLAN FOR R.C. REED CONST.

ZONING PERMIT #5335

ISSUED 8-29-86

SUBJECT TO APPROVAL BY:
- Lake County Sanitary Eng. ☐
- Lake County Eng. Dept. ☒
- Lake County Planning Comm. ☐
- Lake County Bldg. Dept. ☒

Tom S. Marano

Grading Plan Approved as shown and/or noted
THOMAS P. GILLES, P.E.
Lake County Engineer
By _____ Date 9-2-86

STATE OF OHIO
THOMAS MARC COFFMAN
6857
REGISTERED SURVEYOR

BEING SUBLOT 67 OF THE CONCORD KELLOGG PARK ESTATES SUBD., CONCORD TWP., LAKE COUNTY, OHIO

SCALE: 1" = 30'	APPROVED BY TMC	DRAWN BY TMC
DATE: AUG 3, 1986		

THIS PLAT WAS PREPARED BY ME AND IS ACCURATE TO THE BEST OF MY KNOWLEDGE AND BELIEF. Thomas M. Coffman P.S. #6857

DRAWING NUMBER 60804