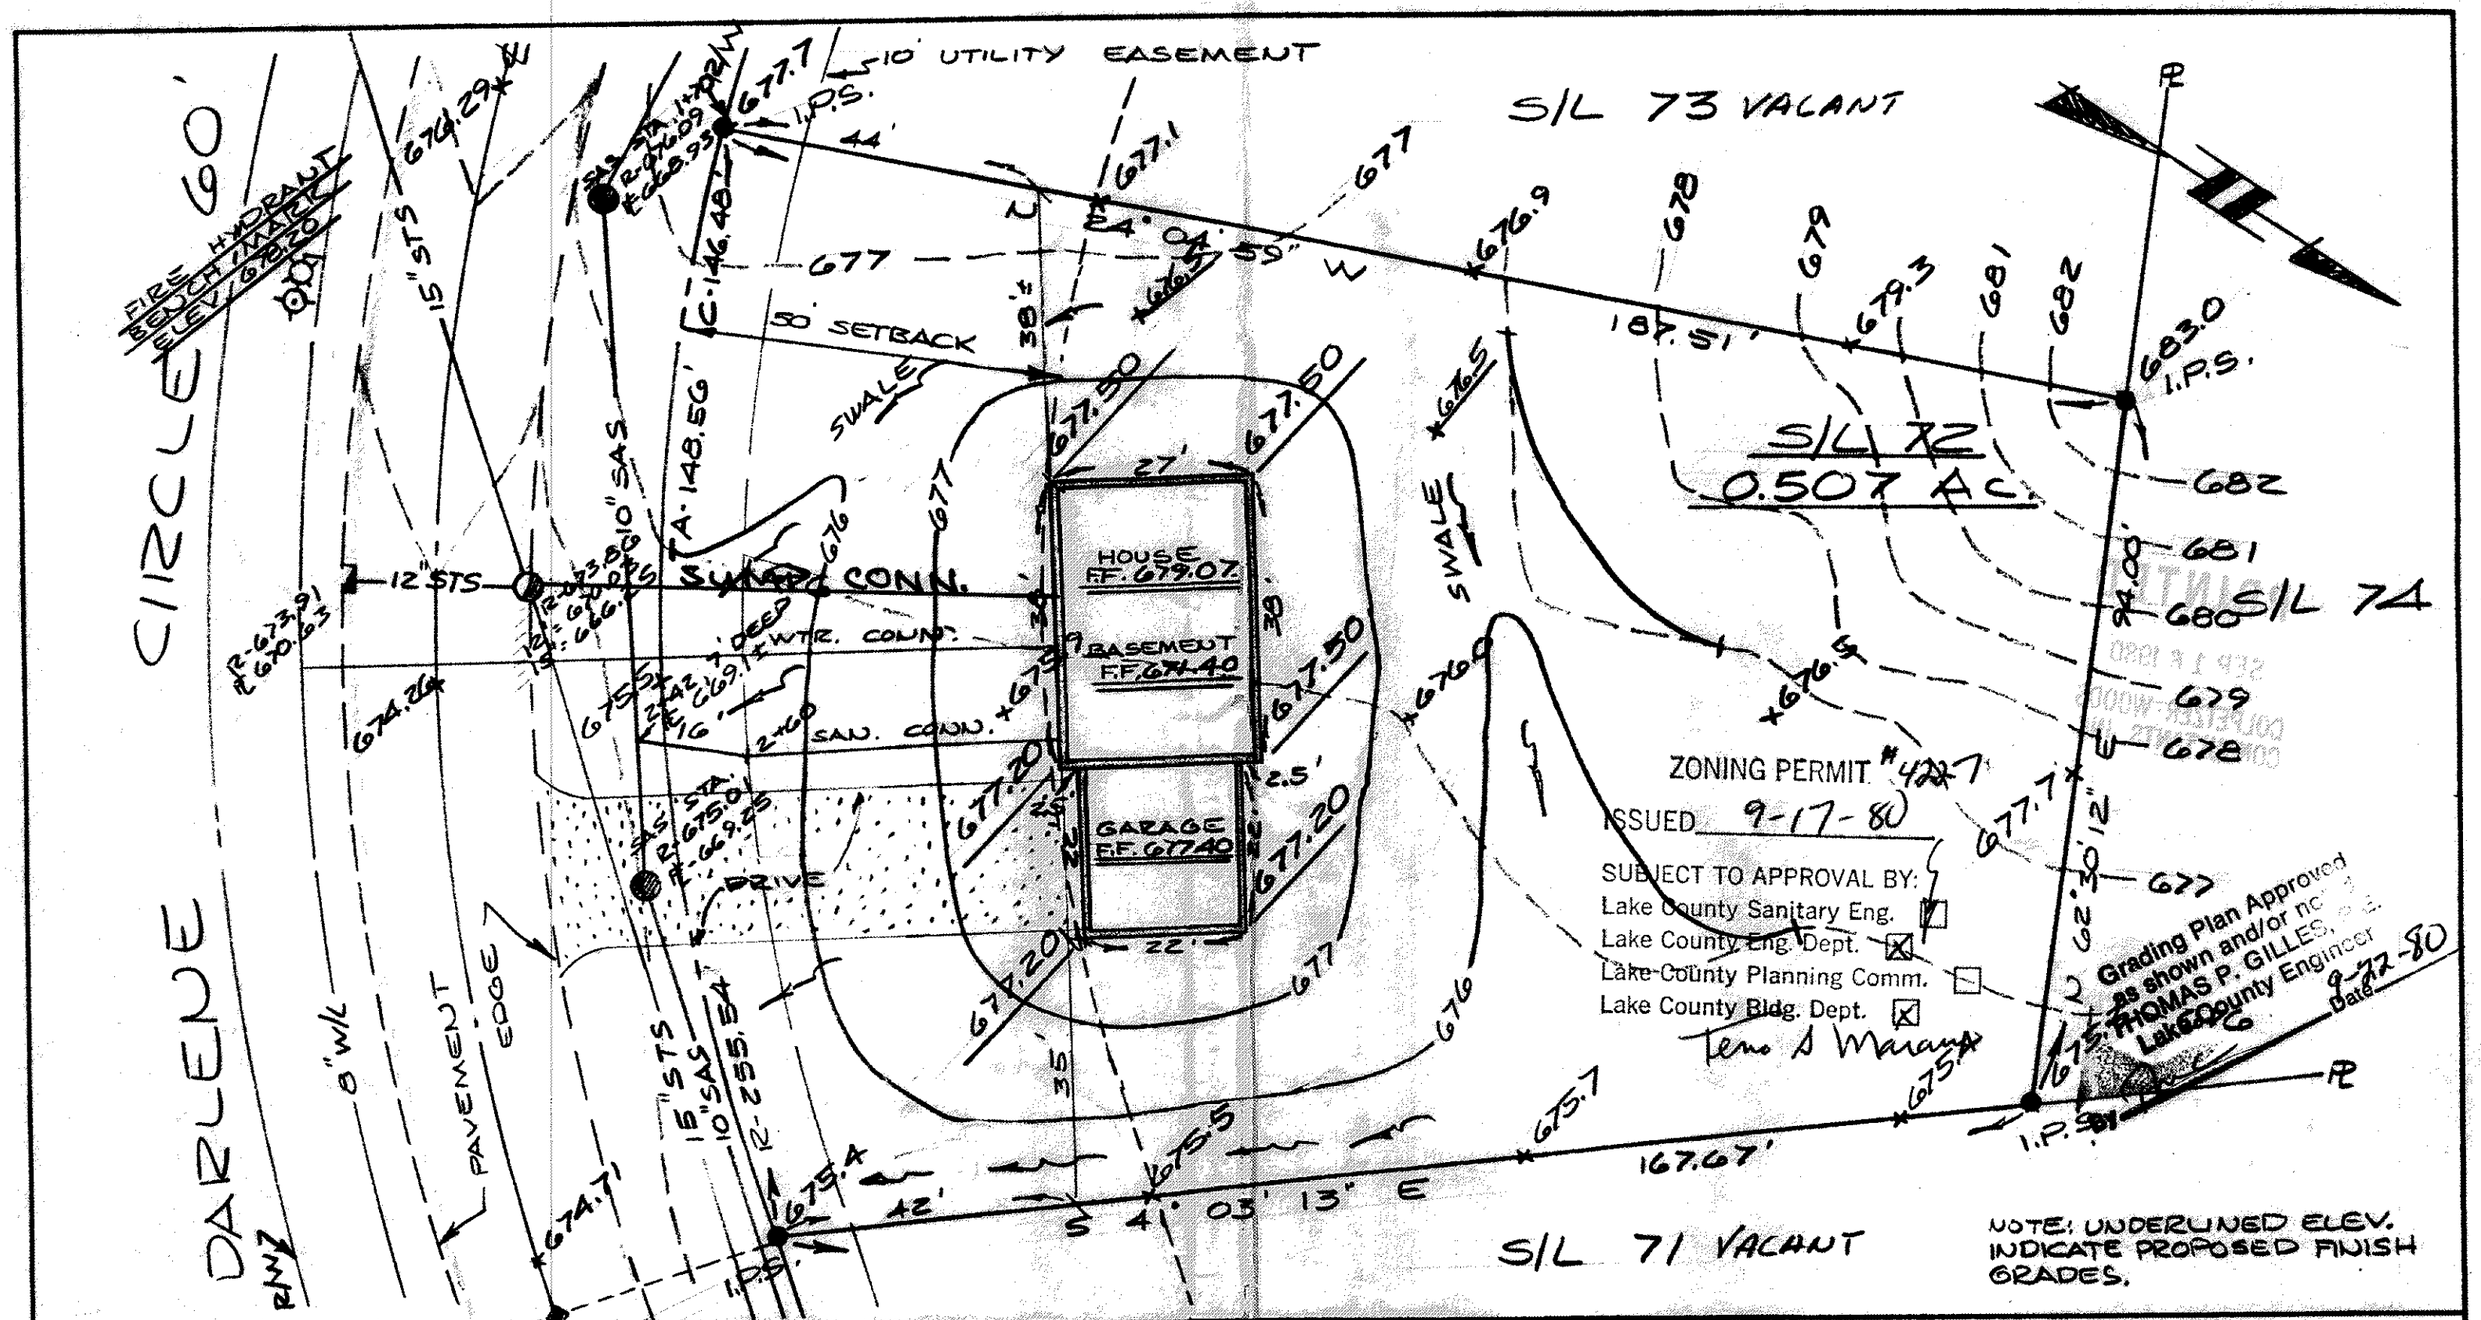

DESIGN CERTIFICATION

THIS PLAT WAS PREPARED BY ME, AND IS CORRECT TO THE BEST OF MY KNOWLEDGE AND BELIEF.

REG. SURVEYOR NO. 4785

AS BUILT CERTIFICATION

I HEREBY CERTIFY THAT THE CIRCLED GRADES ARE EXISTING FINISH GRADES CHECKED IN THE FIELD ON _____ AND THAT SURVEY IS CORRECT TO THE BEST OF MY KNOWLEDGE AND BELIEF.

REG. SURVEYOR NO. _____

COLPETZER · WOODS
CONSULTANTS, INC.
9470 MENTOR AVENUE • MENTOR, OHIO 44066 • (216) 357-7569

DATE 16 SEPT. 80
SCALE 1" = 20
DRWN BY
CHKD BY
JOB NO. 80-166
FB 407 PG 6

SITE PLAN
FOR
DIFRANCO CONST. CO.
S/L 72 CONCORD KELLOGG PK. ESTATES
CONCORD TWP., LAKE COUNTY, OHIO