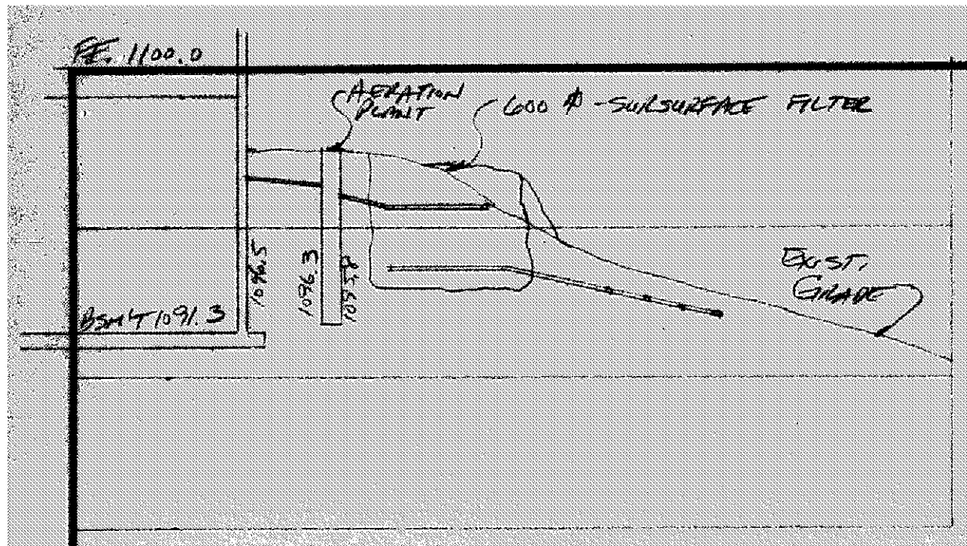

SEWAGE DISPOSAL PERMIT MUST BE OBTAINED BY A LAKE COUNTY LICENSED INSTALLER BEFORE INSTALLATION IS STARTED.

LOW YIELD WATER FIXTURES REQUIRED ON ALL:
= Shower Head
= Toilet

ZONING PERMIT # 6084
ISSUED 3-23-89
SUBJECT TO APPROVAL BY:
Lake County Sanitary Eng. ☐
Lake County Eng. Dept. ☑
Lake County Planning Comm. ☐
Lake County Bldg. Dept. ☑

Tom J. Marano

Grading Plan Approved as shown and/or noted
THOMAS P. GILLES, P.E.
Lake County Engineer
By _____ Date 3-27-89

Reviewed and Accepted
LAKE COUNTY GENERAL HEALTH DISTRICT
Date 3-24-89
JOEL LUCIA, R. S., M. P. H.
Health Commissioner
BY Harold B. Morris

STATE OF OHIO
HARRY S. JONES, JR.
S-6343
REGISTERED SURVEYOR

SITE PLAN

Concord Township, Lake COUNTY, OHIO

for: J.W. Betterley Buildings
CLIENT OWNER

ADDRESS STREET CITY ZIP

Eagle Ridge Sub	SUBDIVISION NAME	LOT	TRACT
	VOL. PG.	VOLUME	PAGE
36	SUBLOT NO.	PERM. PARCEL NO.	
Eagle Ridge Dr	STREET		STREET

LEGEND

SANITARY MANHOLE	●◐	WATER VALVE (GAS)	●– – –
STORM MANHOLE	●	WATER METER (GAS)	▭– – –
INLET OR CATCH BASIN	■	AS BUILT ELEVATION	1000
HYDRANT	◇		
EXISTING CONTOURS		INDICATES DIRECTION OF SURFACE DRAINAGE	
PROPOSED CONTOURS			
EXIST. ELEV. 100.0	PROP. ELEV. 100.0		

REMARKS

ALL BOUNDARY DATA SHOWN WAS OBTAINED FROM (DEEDS, RECORDED SUBDIVISION PLAT OR OTHER PUBLIC RECORDS)

LOCATIONS AS SHOWN OF ADJACENT WELLS AND SEPTIC TANKS OBTAINED FROM LAKE COUNTY HEALTH DEPARTMENT

DESIGN CERTIFICATION

THIS PLAT WAS PREPARED BY ME, AND IS CORRECT TO THE BEST OF MY KNOWLEDGE AND BELIEF.

Harry S. Jones Jr. S-6343
NAME SURVEYOR REGISTRATION NO.

CHECK LIST

NO. OF BEDROOMS
DIMENSIONS
BEARINGS
TIE TO NEAREST STREET
SUBLOT NO. PARCEL NO.
SURROUNDING OWNERS
BLDG. DIMENSIONS FIN. GR.
BLDG. TIES FL'R. GRADES
APRON TYPE WIDTH THICKNESS
SIDEWALK TYPE WIDTH THICKNESS
CULVERT TYPE DIA., LENGTH
ROCK OUTCROPPINGS
WATER MAIN SIZE, LOCATION
SAN. SEWER SIZE % GR. LOC.
SAN. MH. CAST. ELEV. INV. ELEV.
SAN. CONN. SIZE, LOC. DEPTH
STORM SEWER SIZE % GR. LOC.
STORM MH. CAST ELEV. INV. ELEV.
PAV'T TYPE GRADE CURBS
GAS LINE LOC. SIZE PRESSURE
SEPTIC TANK LOCATION & DUPLICATION AREA
WELL LOCATION
ISOLATION RADIUS FROM WELL

REVISIONS		
NO.	DATE	BY
1		
2		
3		
4		
5		

PLAN PREPARED BY:
BABCOCK • JONES & ASSOCIATES, INC.
PAINESVILLE, OHIO

DRAWN BY		SCALE 1" = 30'	PHONE NO. 357-1811
CHK'D.		DATE 3/24/89	DRAWING NO.
CREW CHIEF		APP'D.	AF-410-36

"AS BUILT" CERTIFICATION

I, HEREBY CERTIFY THAT THE CIRCLED GRADES ARE EXISTING FINISH GRADES CHECKED IN THE FIELD ON _____, 19____ AND ARE CORRECT TO THE BEST OF MY KNOWLEDGE AND BELIEF.

REGISTERED SURVEYOR REG. NO.

HYDRAULIC PROFILE
SCALE HORZ. 1"=30'
VERT 1"=5'

A. To be brought to finished grade
1. Septic tank manhole covers
2. Splitter box cover
3. Distribution box cover
" "
B. No footer drains or downspouts to be discharged into septic tanks
C. All waste water to be discharged into septic tanks

Sl 4
Sl 35
Sl 36
Sl 6

Ex. House FF. 1113.75
1114.8 FF.
1110.7 FF.
S 0°17'00" E 189.66'
1088.4
1088.8
1088.8
N 89°30'00" E 360.00'
1093.1
1093.2
1071.3
1096
1082.5
1082.8
1082.8
1082.8