## SITE PLAN:

RYAN HOMES
8141 TYLER BLVD
MENTOR OHIO
BEING SUBLOT NUMBER 8
IN THE FAR HILLS ESTATES
NO. 2 SUBDIVISION IN CONCORD
TOWNSHIP LAKE COUNTY, OHIO

## PREPARED BY

WM. R. GRAY ASSOC. INC
7547 MENTOR AVE.
MENTOR, OHIO
SCALE: 1" = 30'
DATE: SEPT. 8, 1977

STATE OF OHIO
WM. R. GRAY
2752
REGISTERED
PROFESSIONAL SURVEYOR

## CERTIFICATION

I HEREBY CERTIFY THAT THIS PLAT IS CORRECT TO THE BEST OF MY KNOWLEDGE
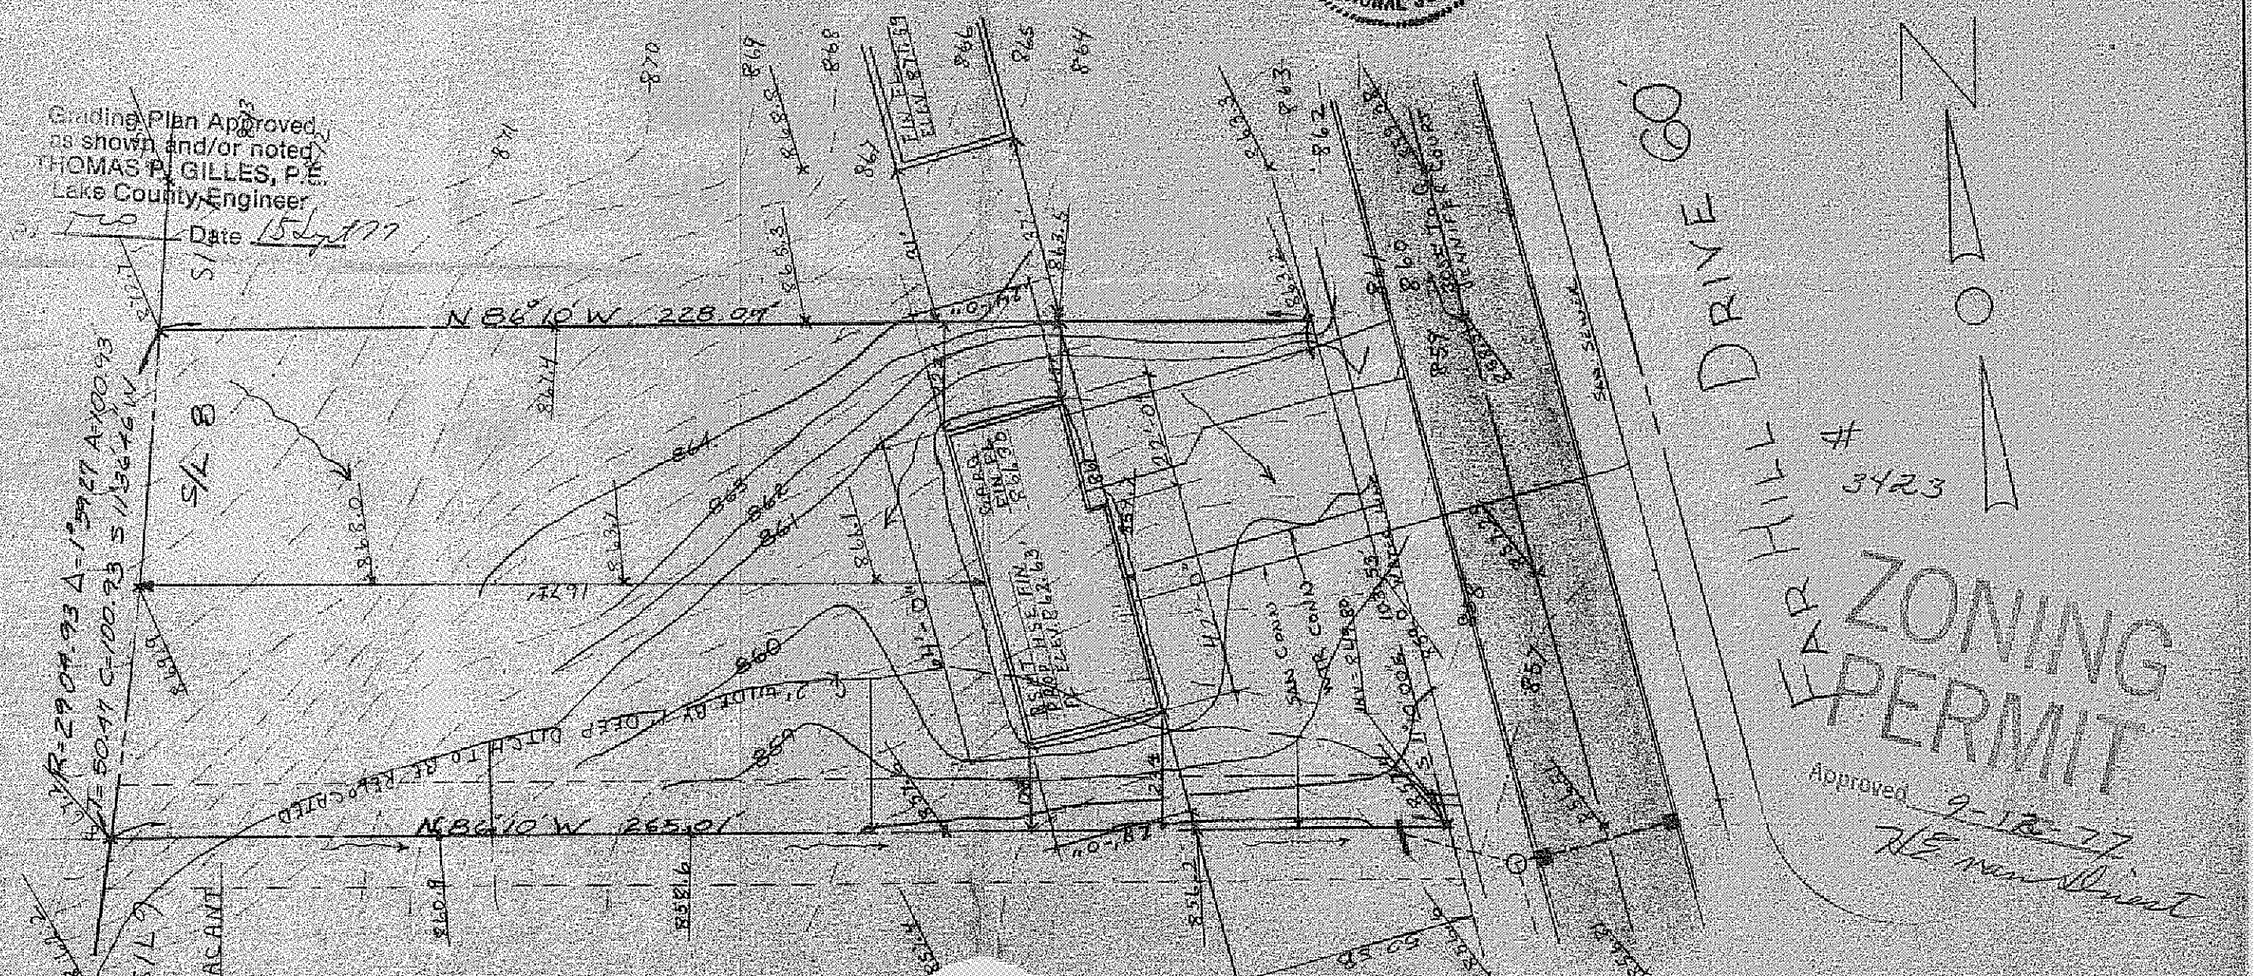
BY: Wm R. Gray
WM. R. GRAY R.S. SURV. 2752