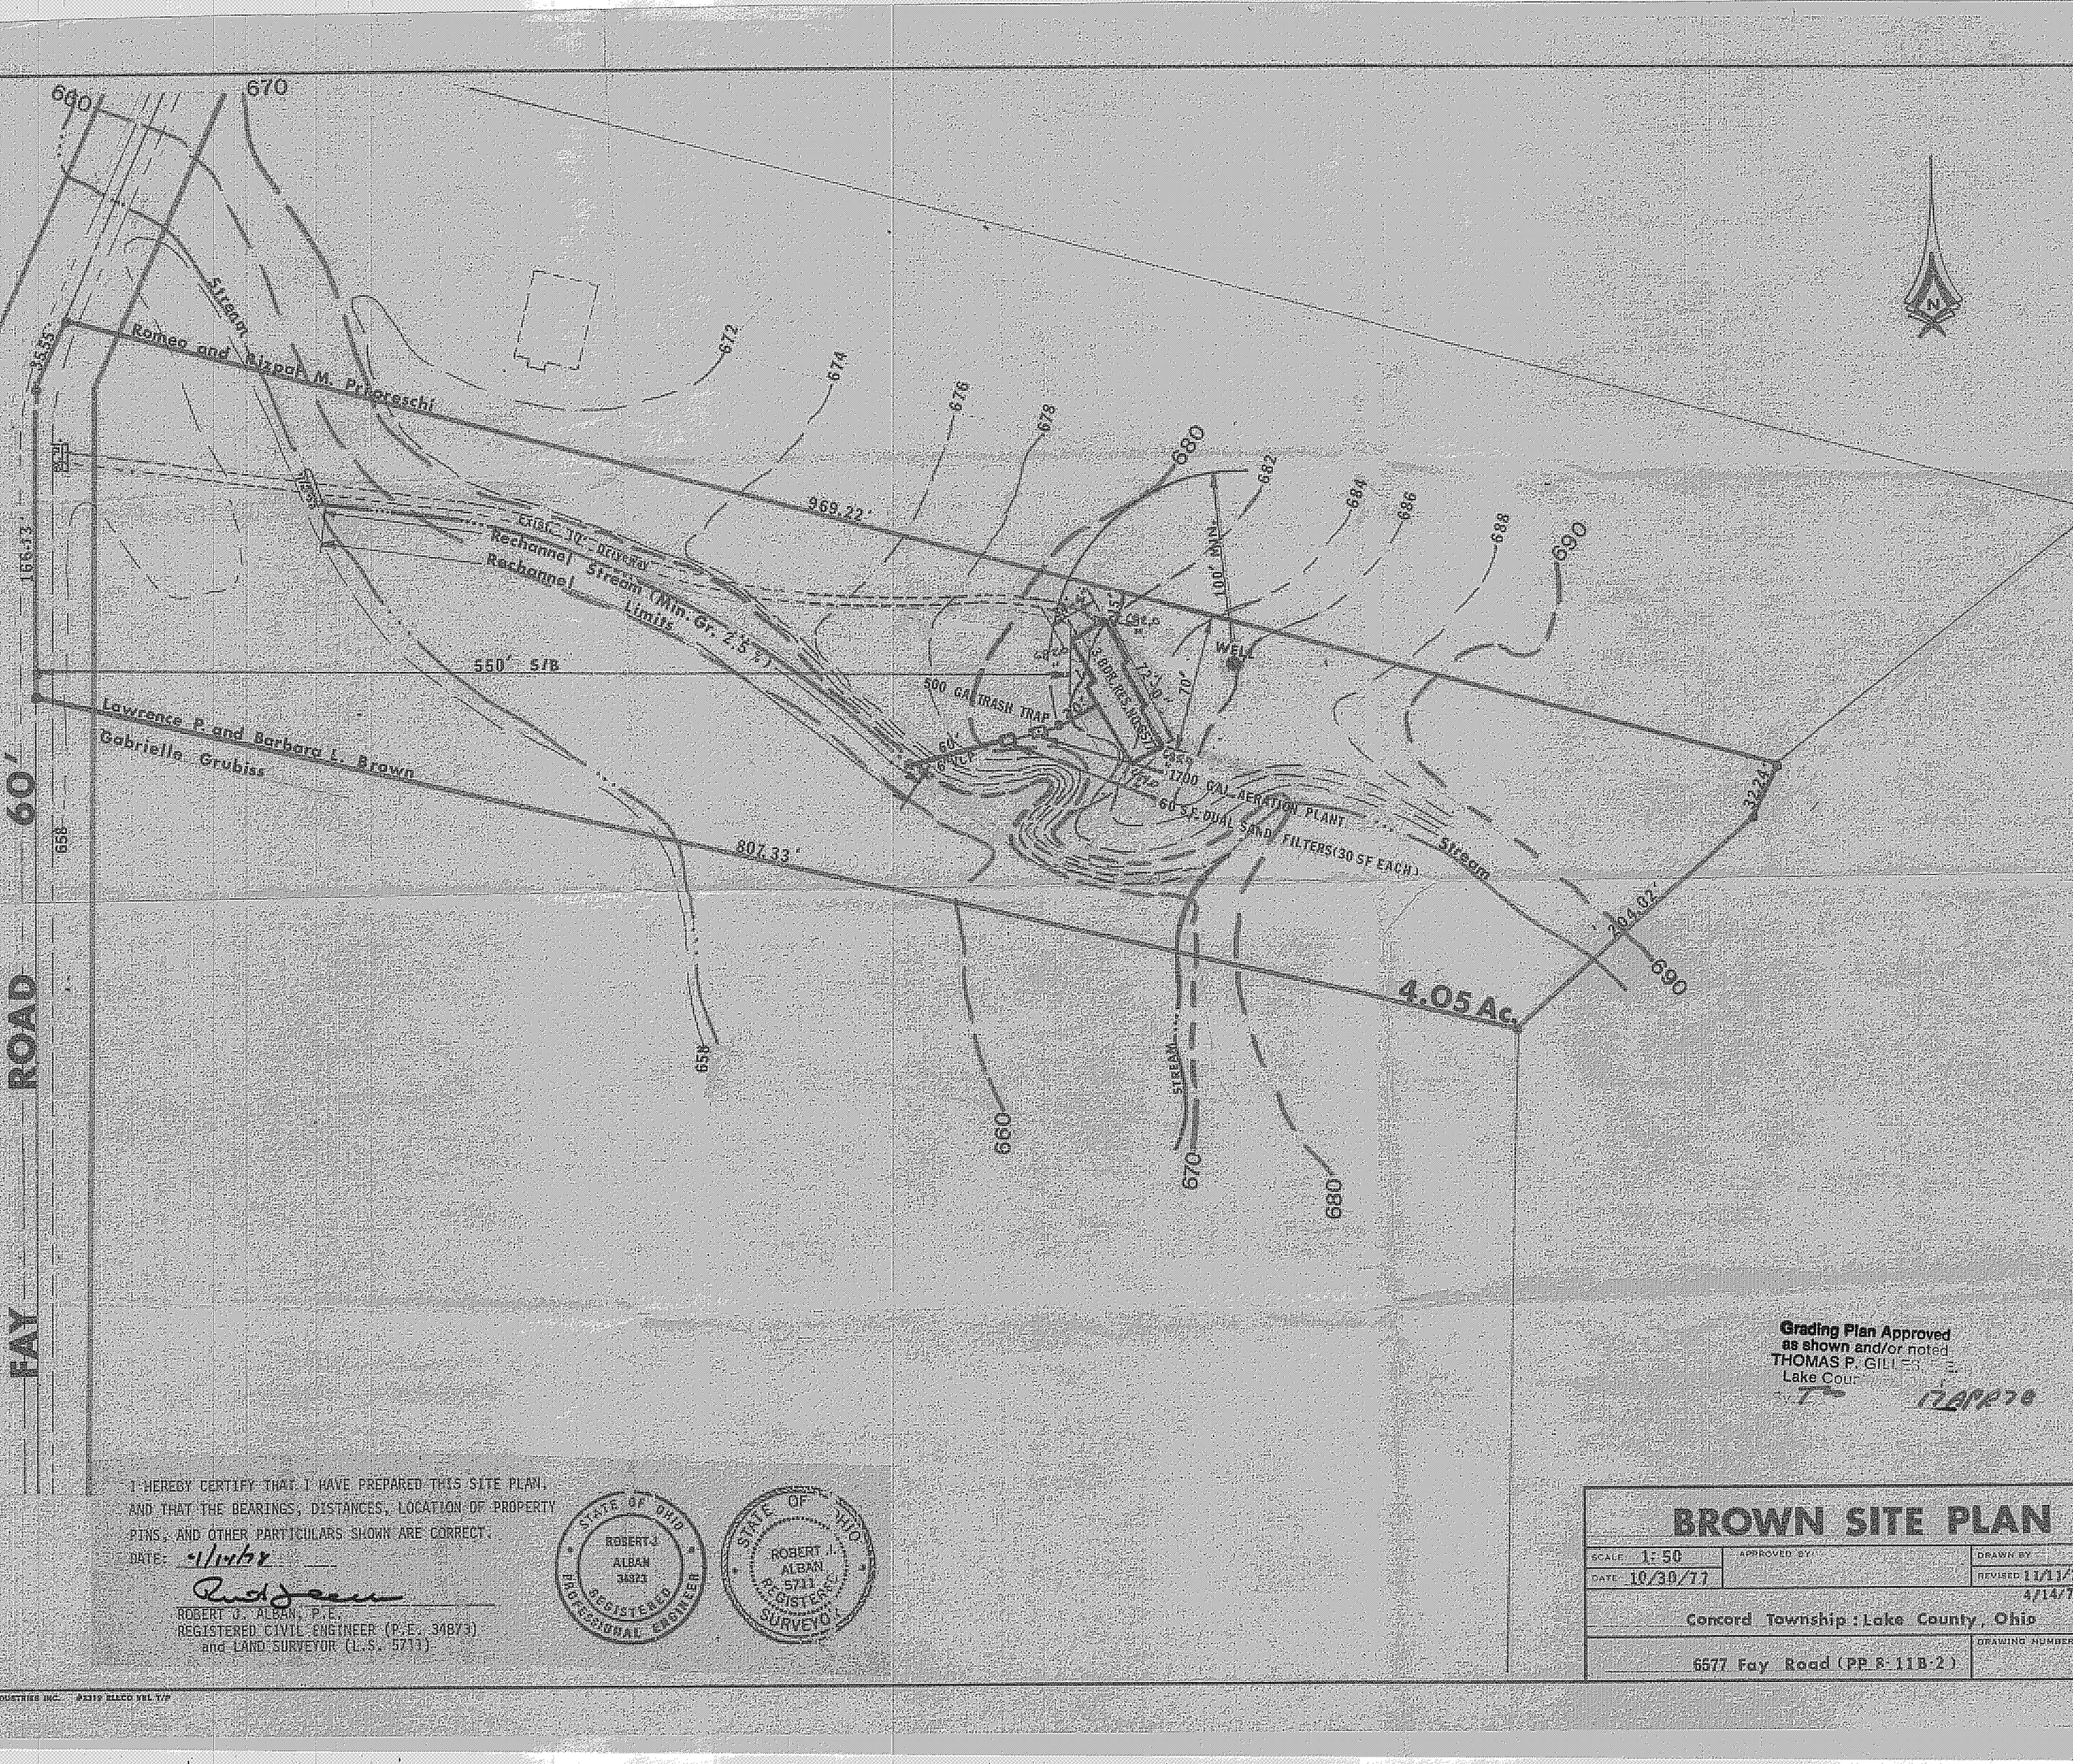

I HEREBY CERTIFY THAT I HAVE PREPARED THIS SITE PLAN, AND THAT THE BEARINGS, DISTANCES, LOCATION OF PROPERTY PINS, AND OTHER PARTICULARS SHOWN ARE CORRECT.

DATE: 11/14/78

ROBERT J. ALBAN, P.E.
REGISTERED CIVIL ENGINEER (P.E. 34873)
and LAND SURVEYOR (L.S. 5711)

STATE OF OHIO — ROBERT J. ALBAN 34873 — REGISTERED PROFESSIONAL ENGINEER

STATE OF OHIO — ROBERT J. ALBAN 5711 — REGISTERED SURVEYOR

BROWN SITE PLAN

SCALE 1:50	APPROVED BY:	DRAWN BY
DATE 10/30/77		REVISED 11/11/ 4/14/7

Concord Township : Lake County, Ohio

6577 Fay Road (PP # 11B-2)

DRAWING NUMBER

INDUSTRIES INC. #2319 ELLCO MIL T/P