I HEREBY CERTIFY THAT I HAVE PREPARED THIS SURVEY PLAT, AND THAT THE BEARINGS, DISTANCES, LOCATION OF PROPERTY PINS, AND OTHER PARTICULARS SHOWN ARE CORRECT.
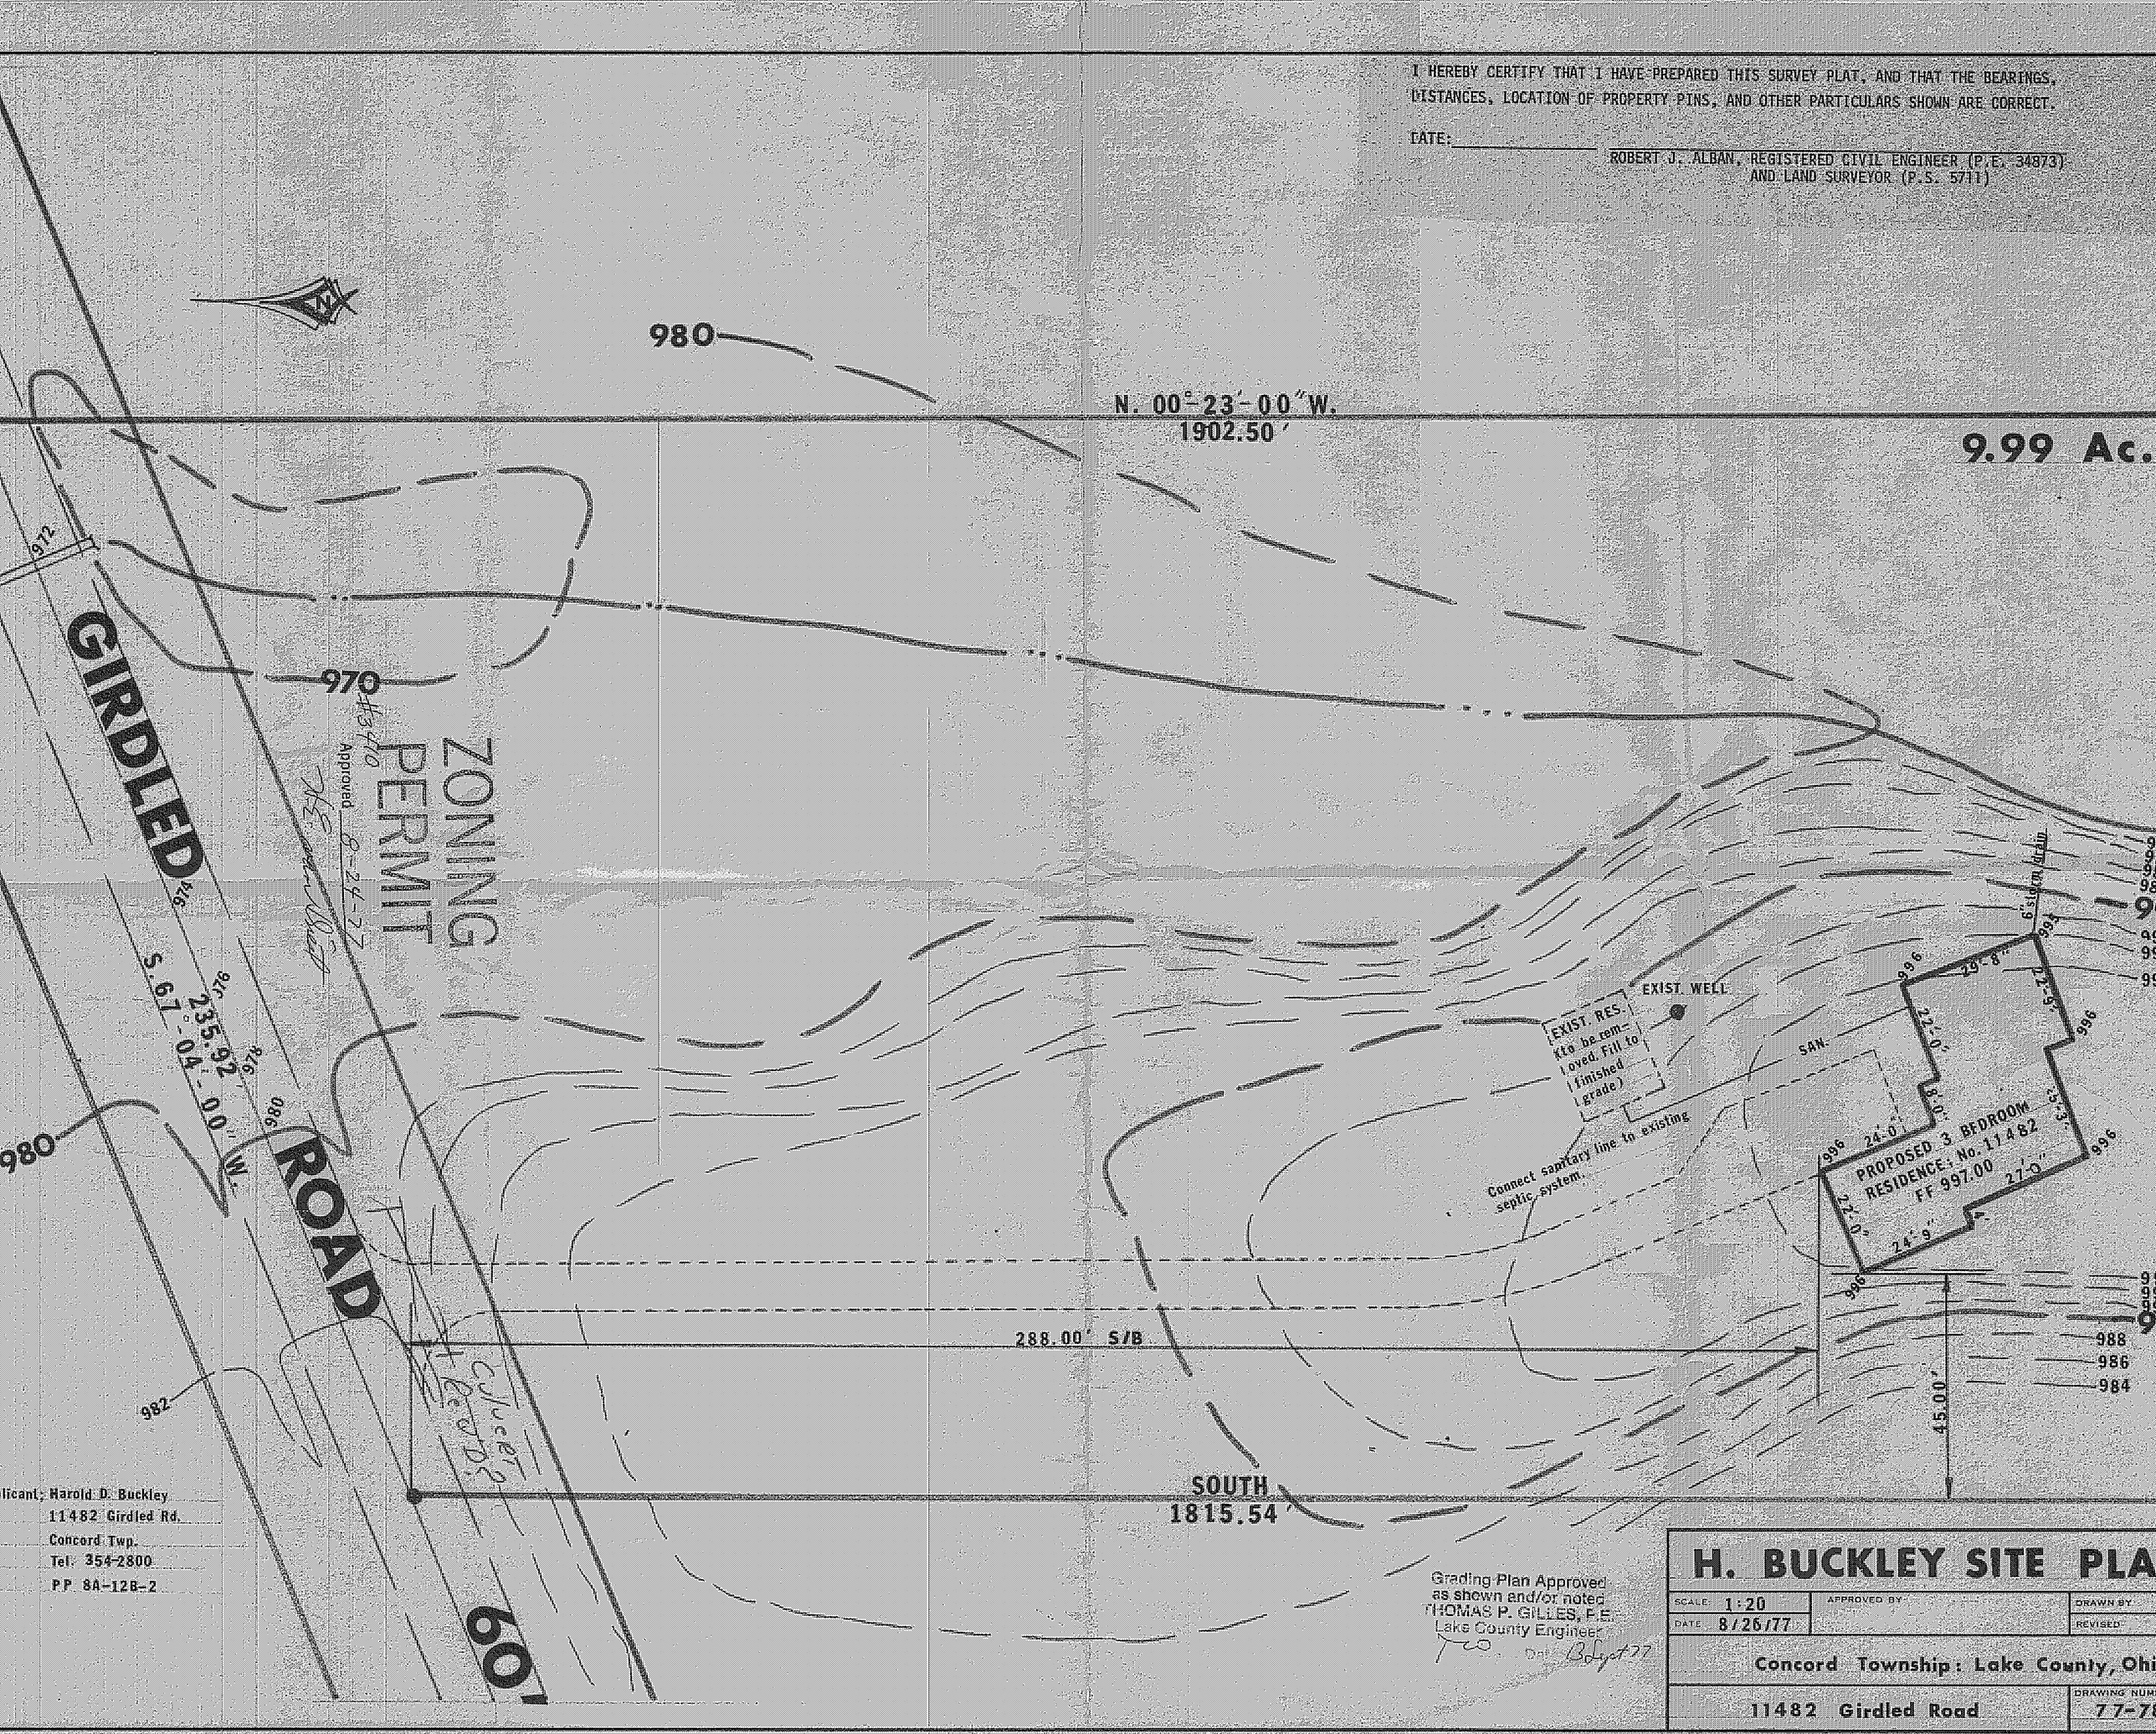
DATE:_____ ROBERT J. ALBAN, REGISTERED CIVIL ENGINEER (P.E. 34873) AND LAND SURVEYOR (P.S. 5711)